1 3 5m

This drawing is to scale but scaled dimensions should not be used for on-site construction purposes. Only drawings showing dimensions should be used for construction work.

This drawing is the sole copyright of Oldfield Design Ltd. Any discrepancies between this drawing and other information shall be reported to Oldfield Design Ltd.



FRONT ELEVATION

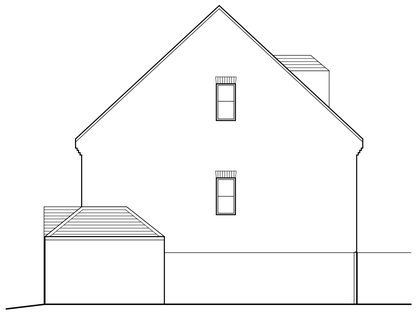

SIDE ELEVATION



REAR ELEVATION

ELEVATIONS Scale 1:100

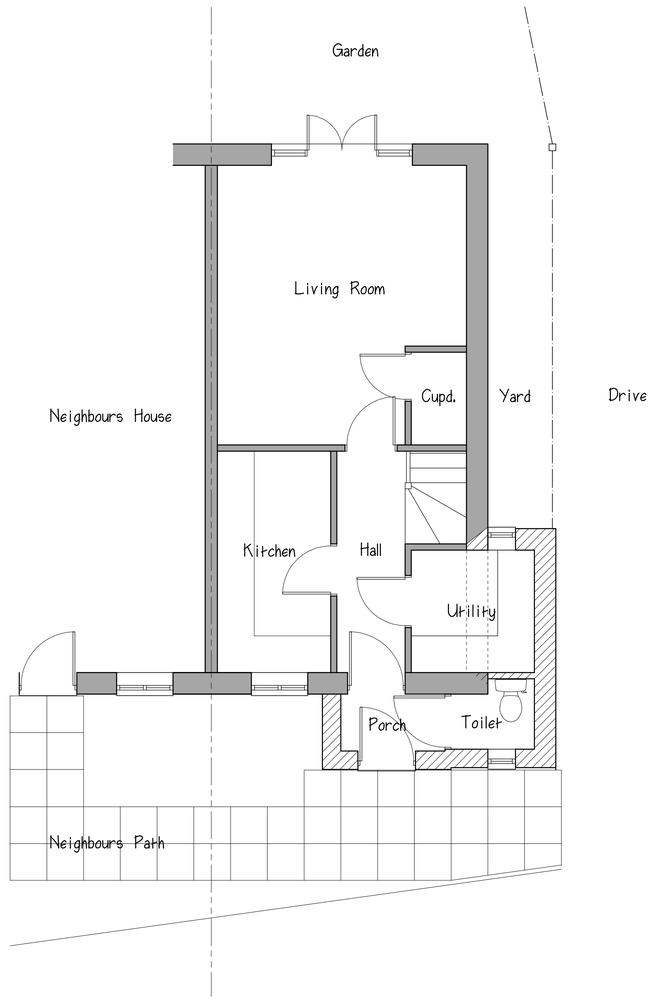

GROUND FLOOR PLAN Scale 1:50

revisions

A - Nov '22 - Amendments to Client's requirement
B - Dec '22 - Scales added to drawing to L.A. requirements

project
PROPOSED EXTENSION AND ALTERATIONS

address
65B CHESTNUT HOUSE
BROOK STREET, HEAGE.
p'code DE56 2AG

for
MR & MRS A BROWN

title
PROPOSED PLANS AND ELEVATIONS

dwg no.
2228-02B

scale
1:50 & 1:100 on A1 Sheet

date
NOVEMBER 2022

OLDFIELD DESIGN
PLANNING AND ARCHITECTURAL CONSULTANTS