
8 Chevin View

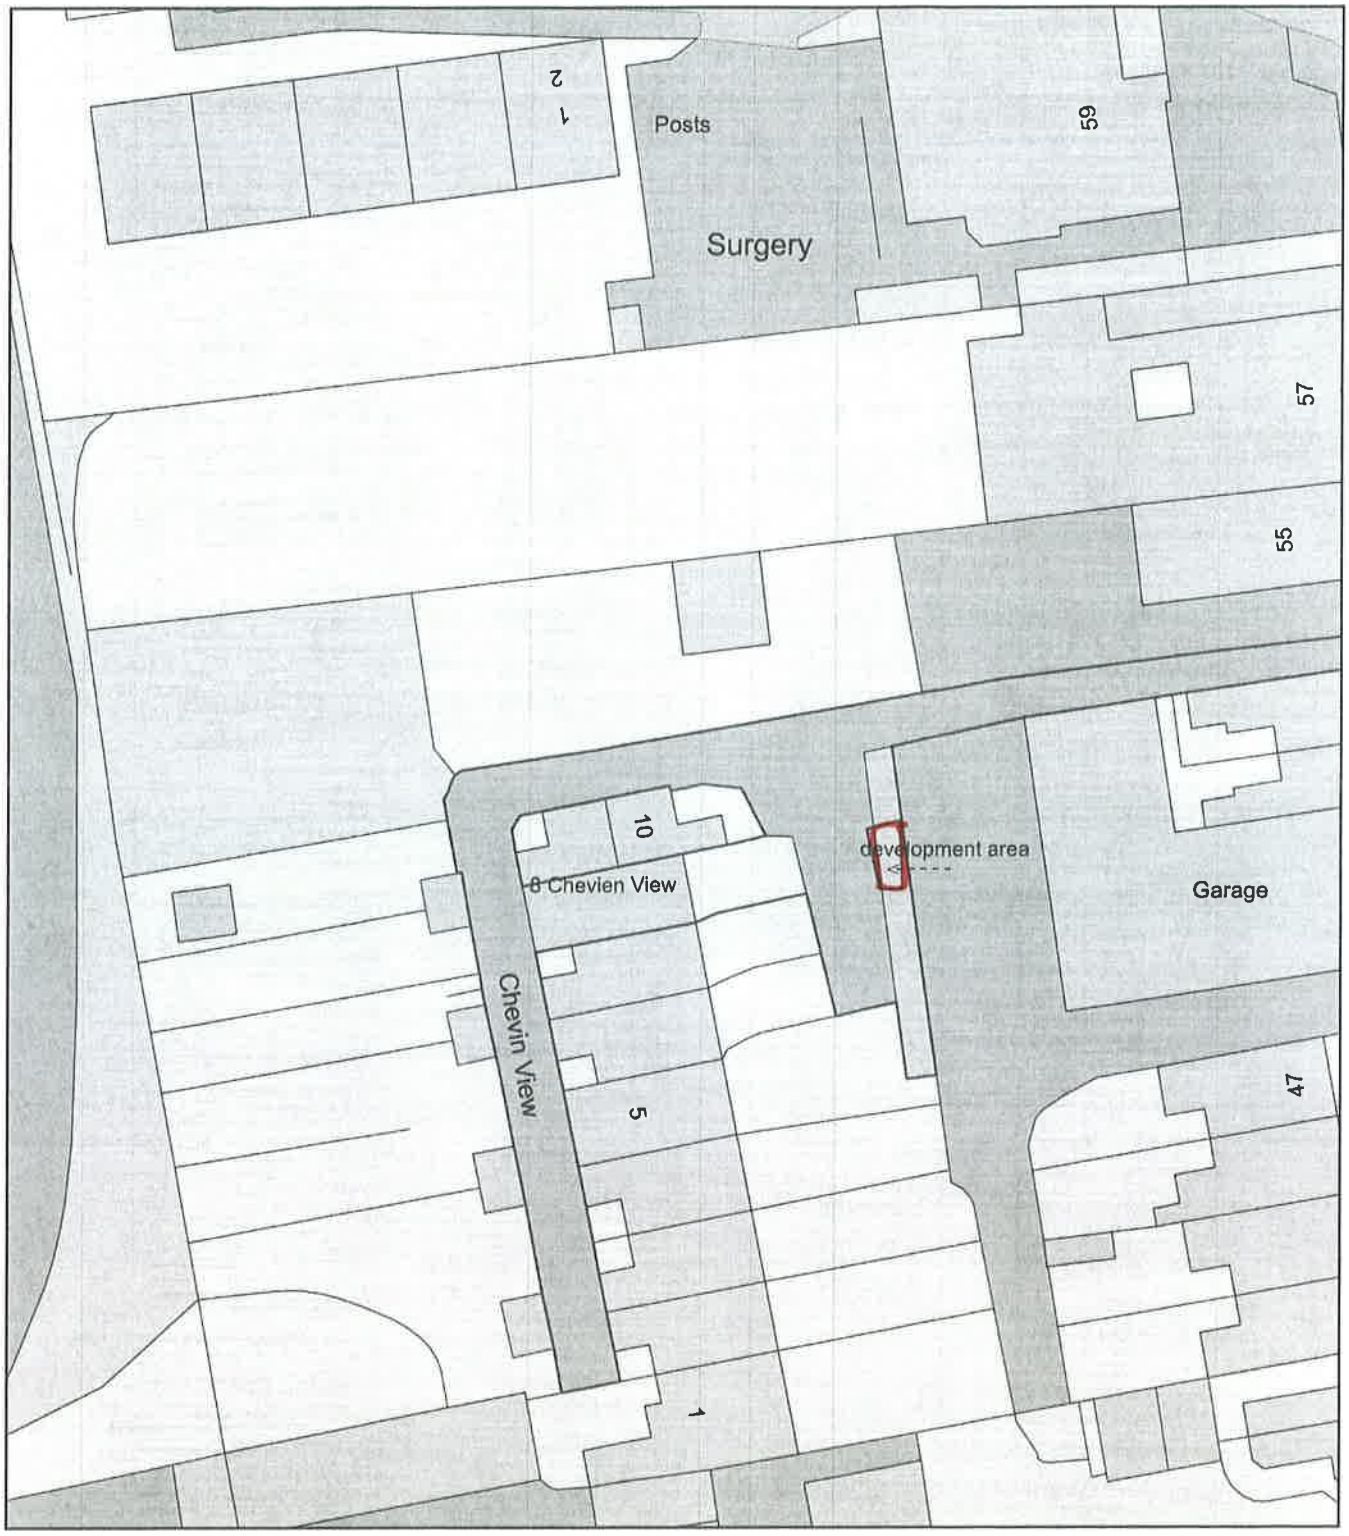

0 20
Metres

N

ReQuestaPlan

Plan Produced for: DGS builders belper

Date Produced: 05 Dec 2022

Plan Reference Number: TQRQM22339130735315

Scale: 1:500 @ A4

© Crown copyright and database rights 2021 OS 100042766