
8 Chevin View - Location Plan

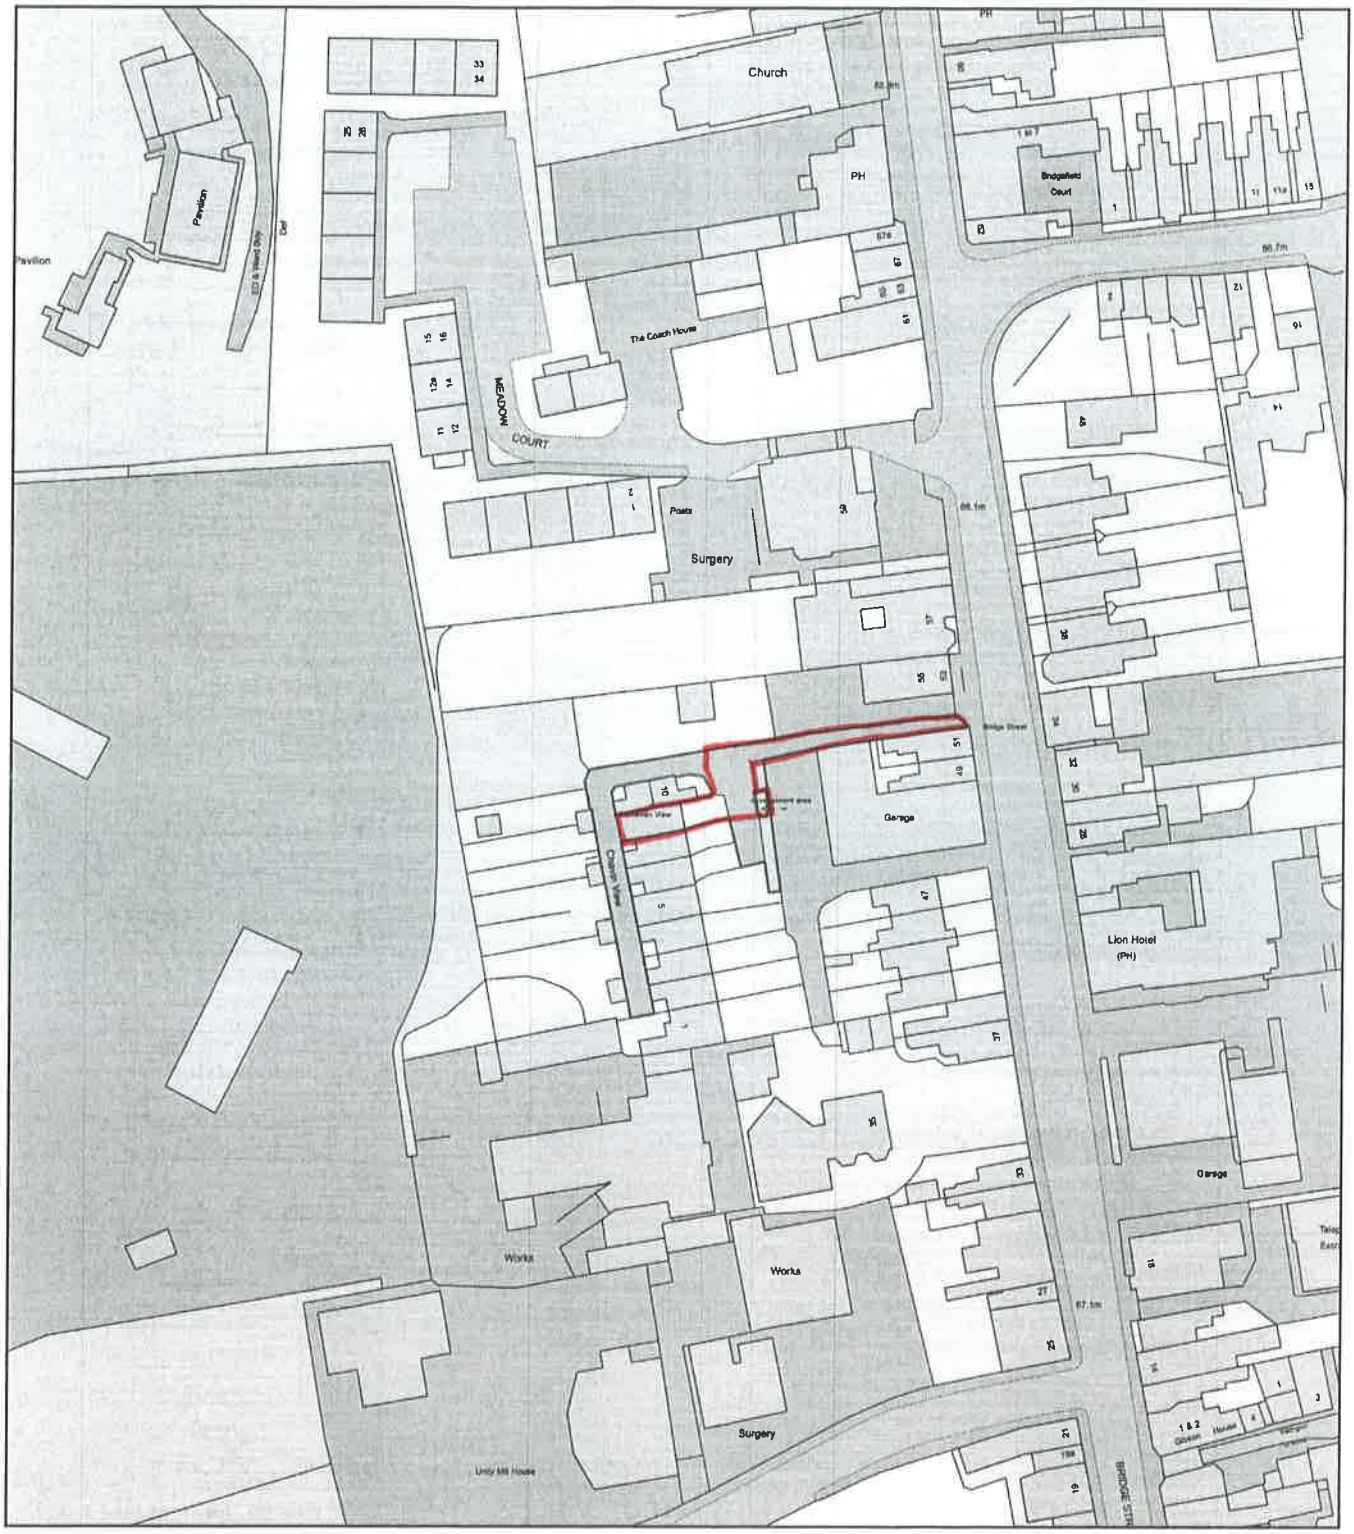

0 50
Metres

N

ReQuestaPlan

Plan Produced for: DGS builders belper

Date Produced: 05 Dec 2022

Plan Reference Number: TQRQM22339131850328

Scale: 1:1250 @ A4

© Crown copyright and database rights 2021 OS 100042766