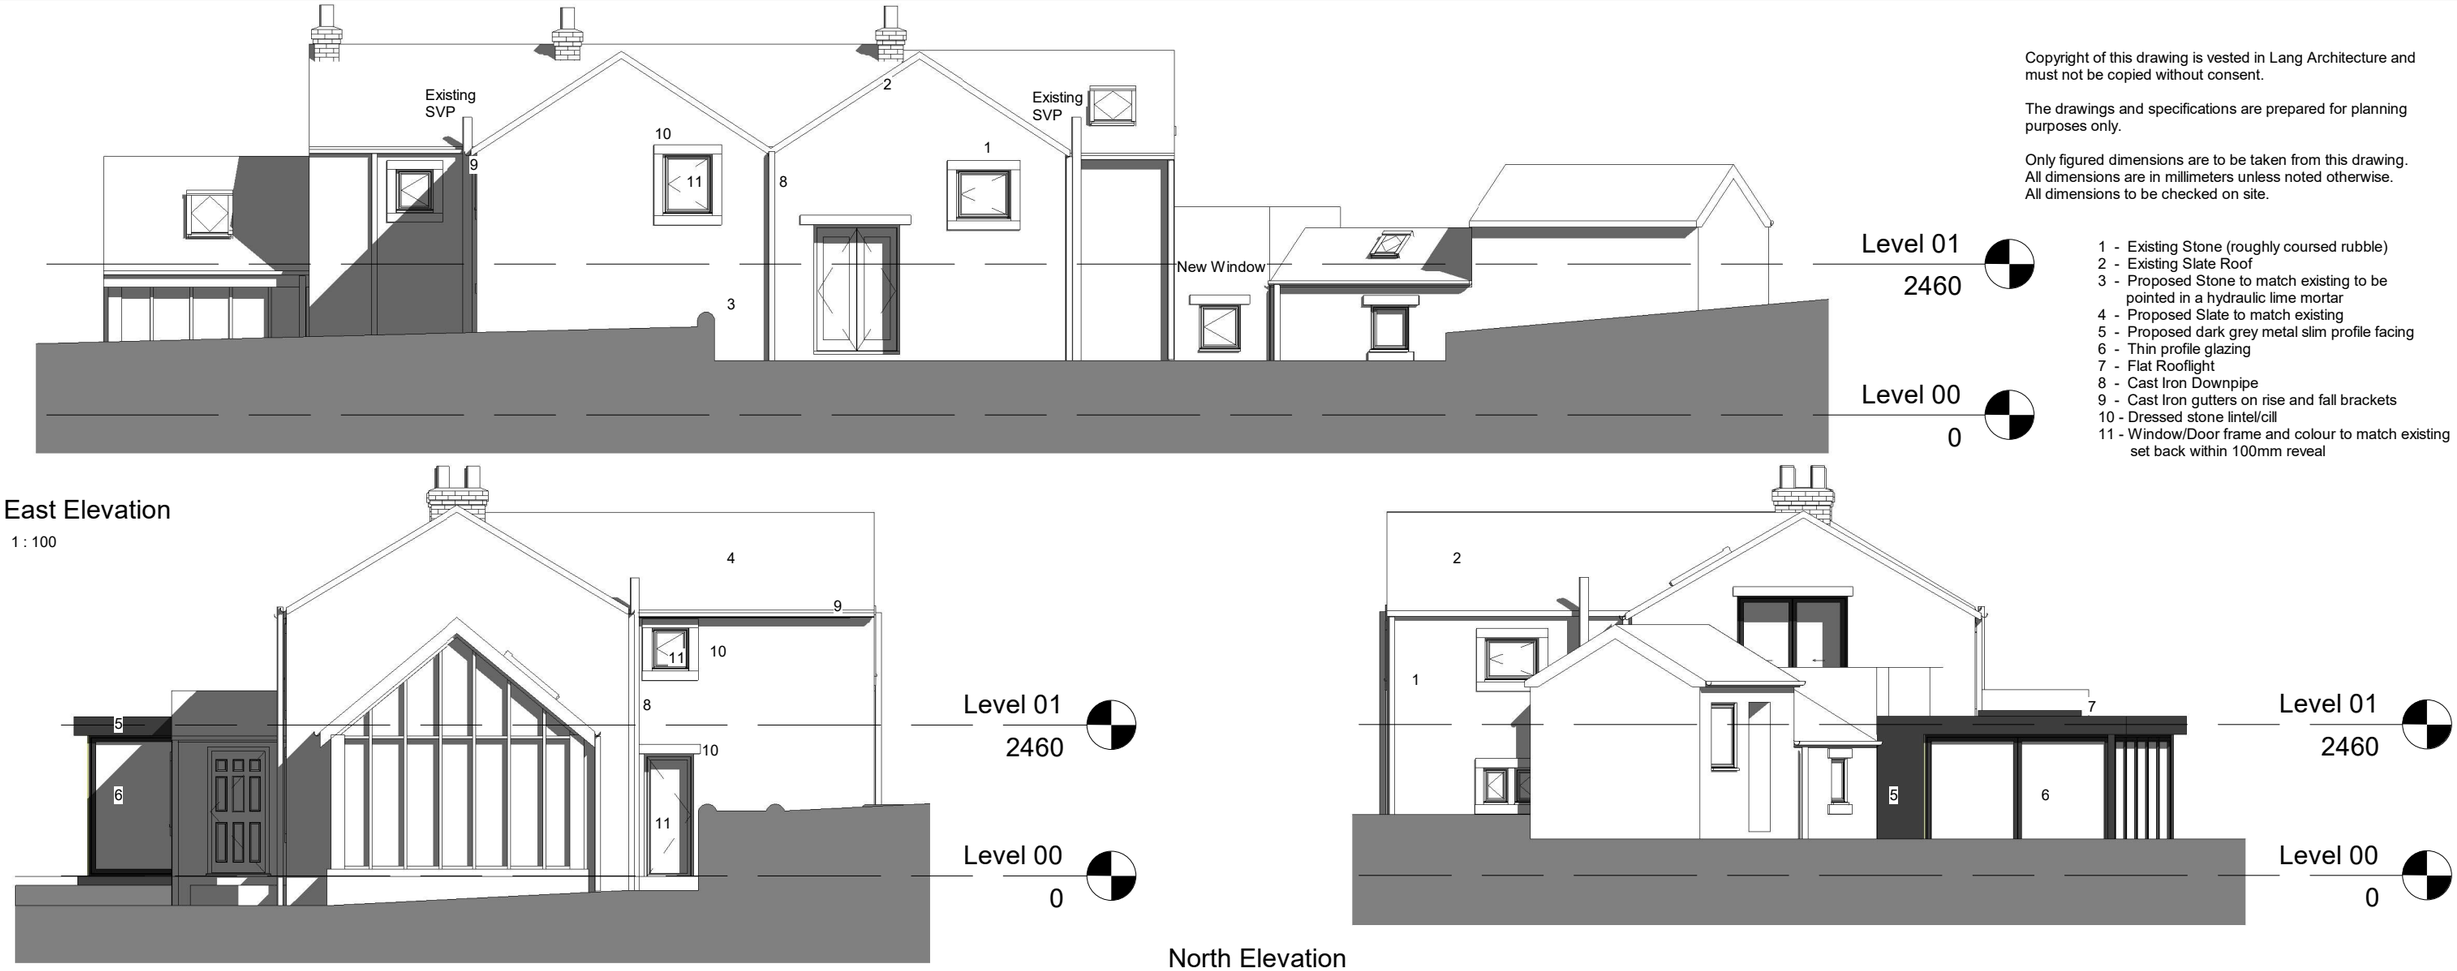

Copyright of this drawing is vested in Lang Architecture and must not be copied without consent.

The drawings and specifications are prepared for planning purposes only.

Only figured dimensions are to be taken from this drawing.
All dimensions are in millimeters unless noted otherwise.
All dimensions to be checked on site.

1 - Existing Stone (roughly coursed rubble)
2 - Existing Slate Roof
3 - Proposed Stone to match existing to be pointed in a hydraulic lime mortar
4 - Proposed Slate to match existing
5 - Proposed dark grey metal slim profile facing
6 - Thin profile glazing
7 - Flat Rooflight
8 - Cast Iron Downpipe
9 - Cast Iron gutters on rise and fall brackets
10 - Dressed stone lintel/cill
11 - Window/Door frame and colour to match existing set back within 100mm reveal

No.	Description	Date
A	Planning Updates	071122
B	Planning Updates	081222

LANG ARCHITECTS

PROJECT
Bobbin Mill Cottage

SHEET
Proposed Elevations

CLIENT
Mr and Mrs Vaughan

Date	Project number	Scale (@ A3)
180722	087	As indicated

Drawn by	DRAWING NUMBER	REV
CL	LA-GE-0001	B

Checked by
CL

08/12/2022 16:05:36