Copyright of this drawing is vested in Lang Architects and must not be copied without consent.

The drawings and specifications are prepared for planning purposes only.

Only figured dimensions are to be taken from this drawing.
All dimensions are in millimeters unless noted otherwise.
All dimensions to be checked on site.

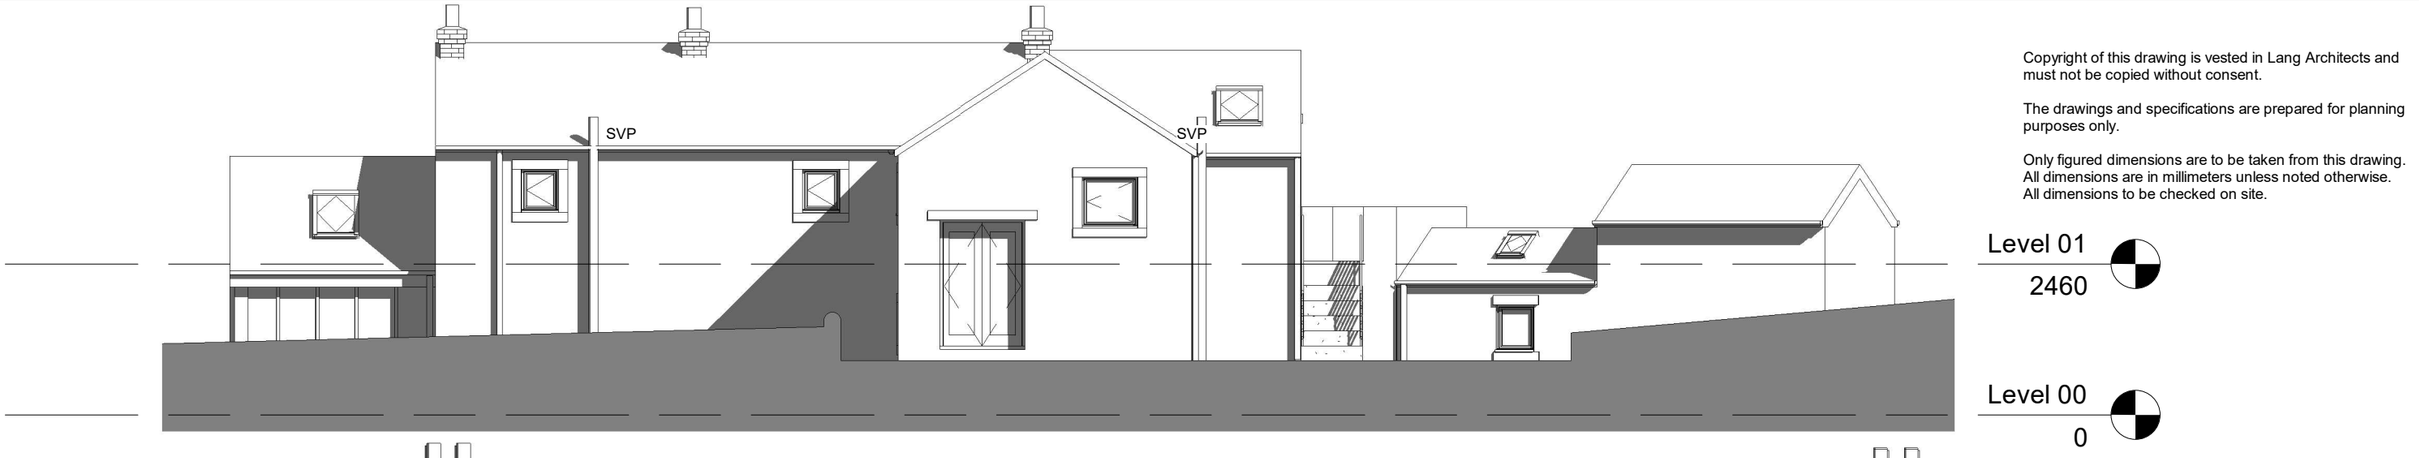

East Elevation
1 : 100

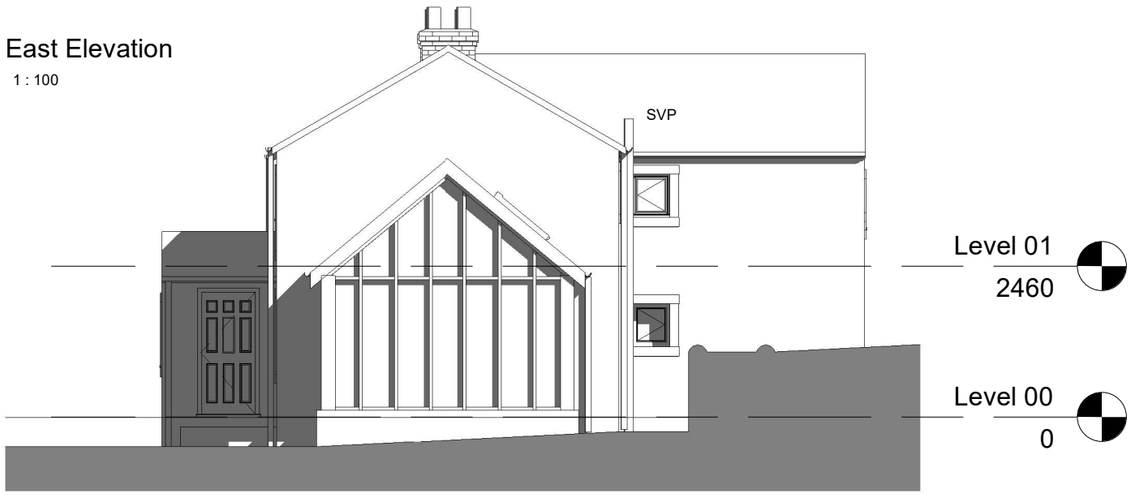

South Elevation
1 : 100



North Elevation
1 : 100



West Elevation
1 : 100

No.	Description	Date
A	Planning Update	071122
B	Planning Update	081222

LANG ARCHITECTS

PROJECT
Bobbin Mill Cottage

SHEET
Existing Elevations

CLIENT
Mr and Mrs Vaughan

Date	Project number	Scale (@ A3)
201022	087	1 : 100

Drawn by: CL
Checked by: CL

DRAWING NUMBER: LA-XE-0001

REV: B

08/12/2022 16:03:34