Copyright of this drawing is vested in Lang Architects and must not be copied without consent.

The drawings and specifications are prepared for planning purposes only.

Only figured dimensions are to be taken from this drawing.
All dimensions are in millimeters unless noted otherwise.
All dimensions to be checked on site.

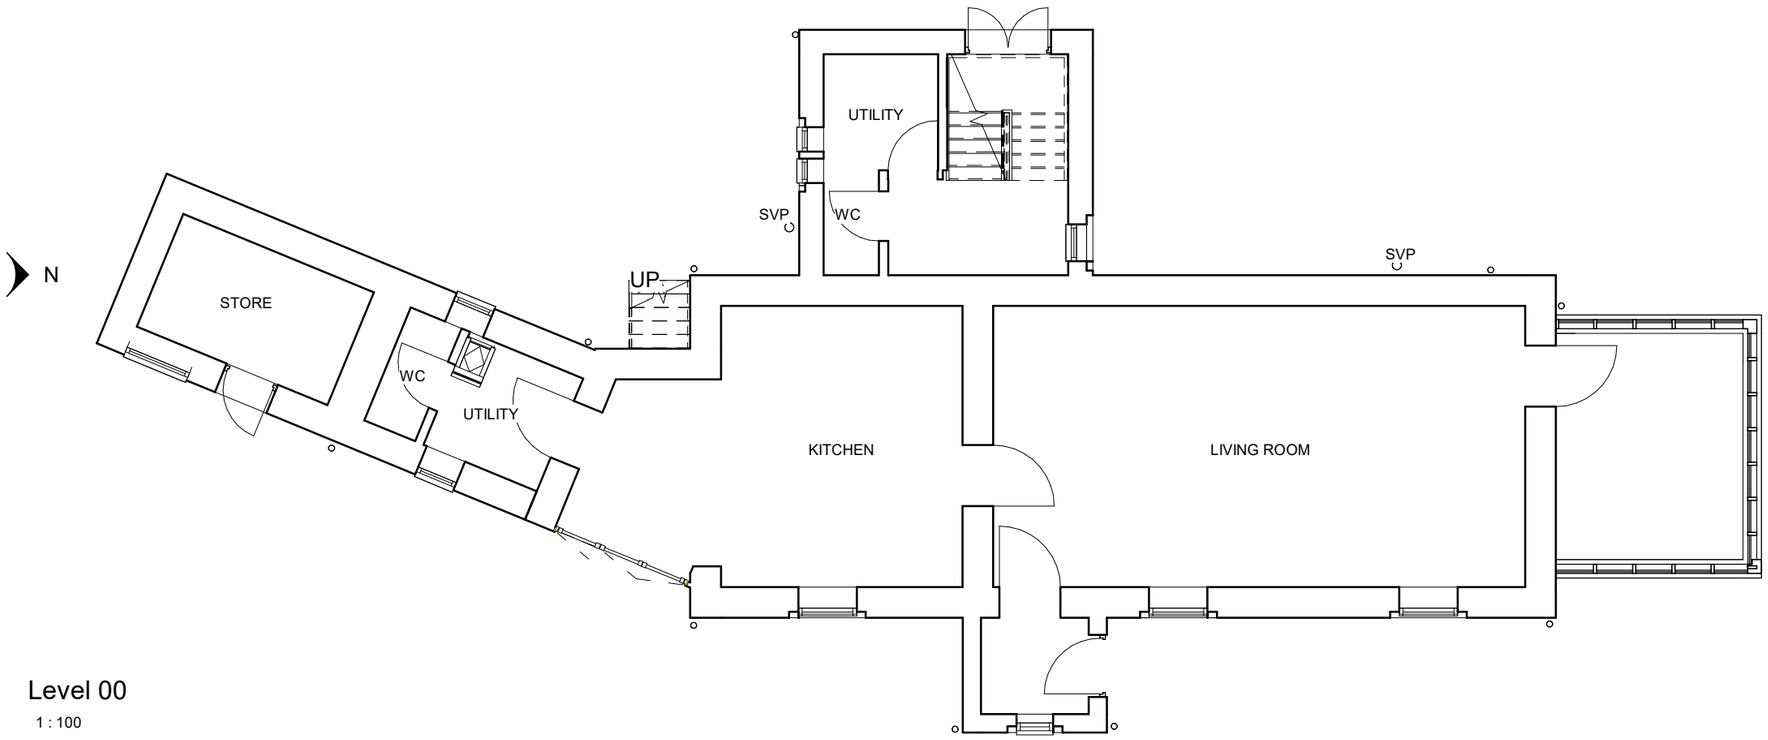

Level 00
1 : 100

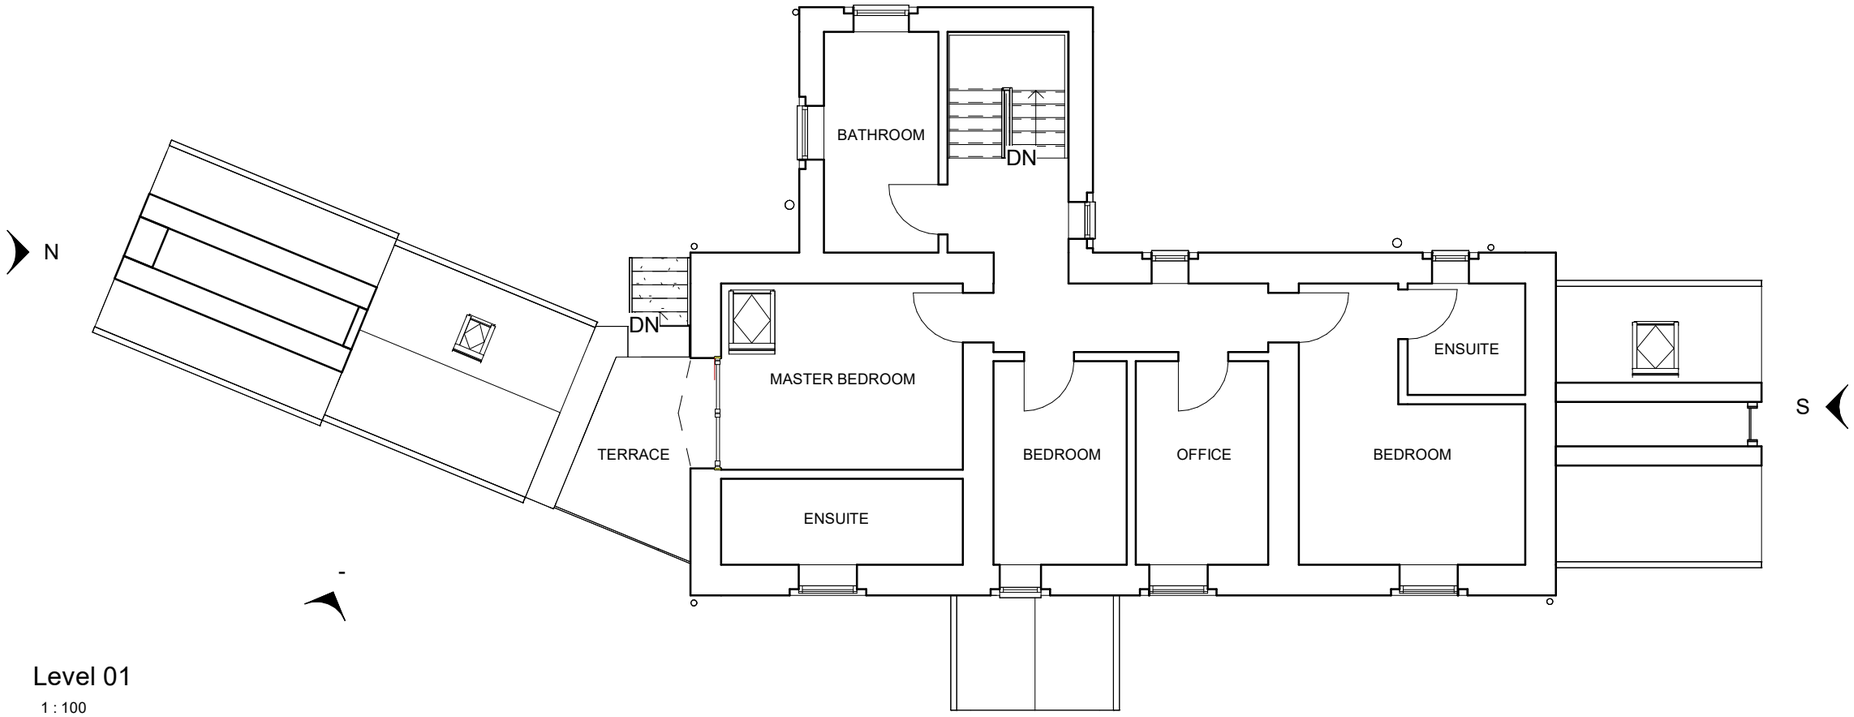

Level 01
1 : 100

No.	Description	Date
A	Planning Update	071122
B	Planning Update	081222

LANG ARCHITECTS

PROJECT: Bobbin Mill Cottage

SHEET: Existing Plans

CLIENT: Mr and Mrs Vaughan

Date	Project number	Scale (@ A3)
201022	087	1 : 100

Drawn by	DRAWING NUMBER	REV
CL	LA-XP-0001	B

Checked by: CL

08/12/2022 16:04:09