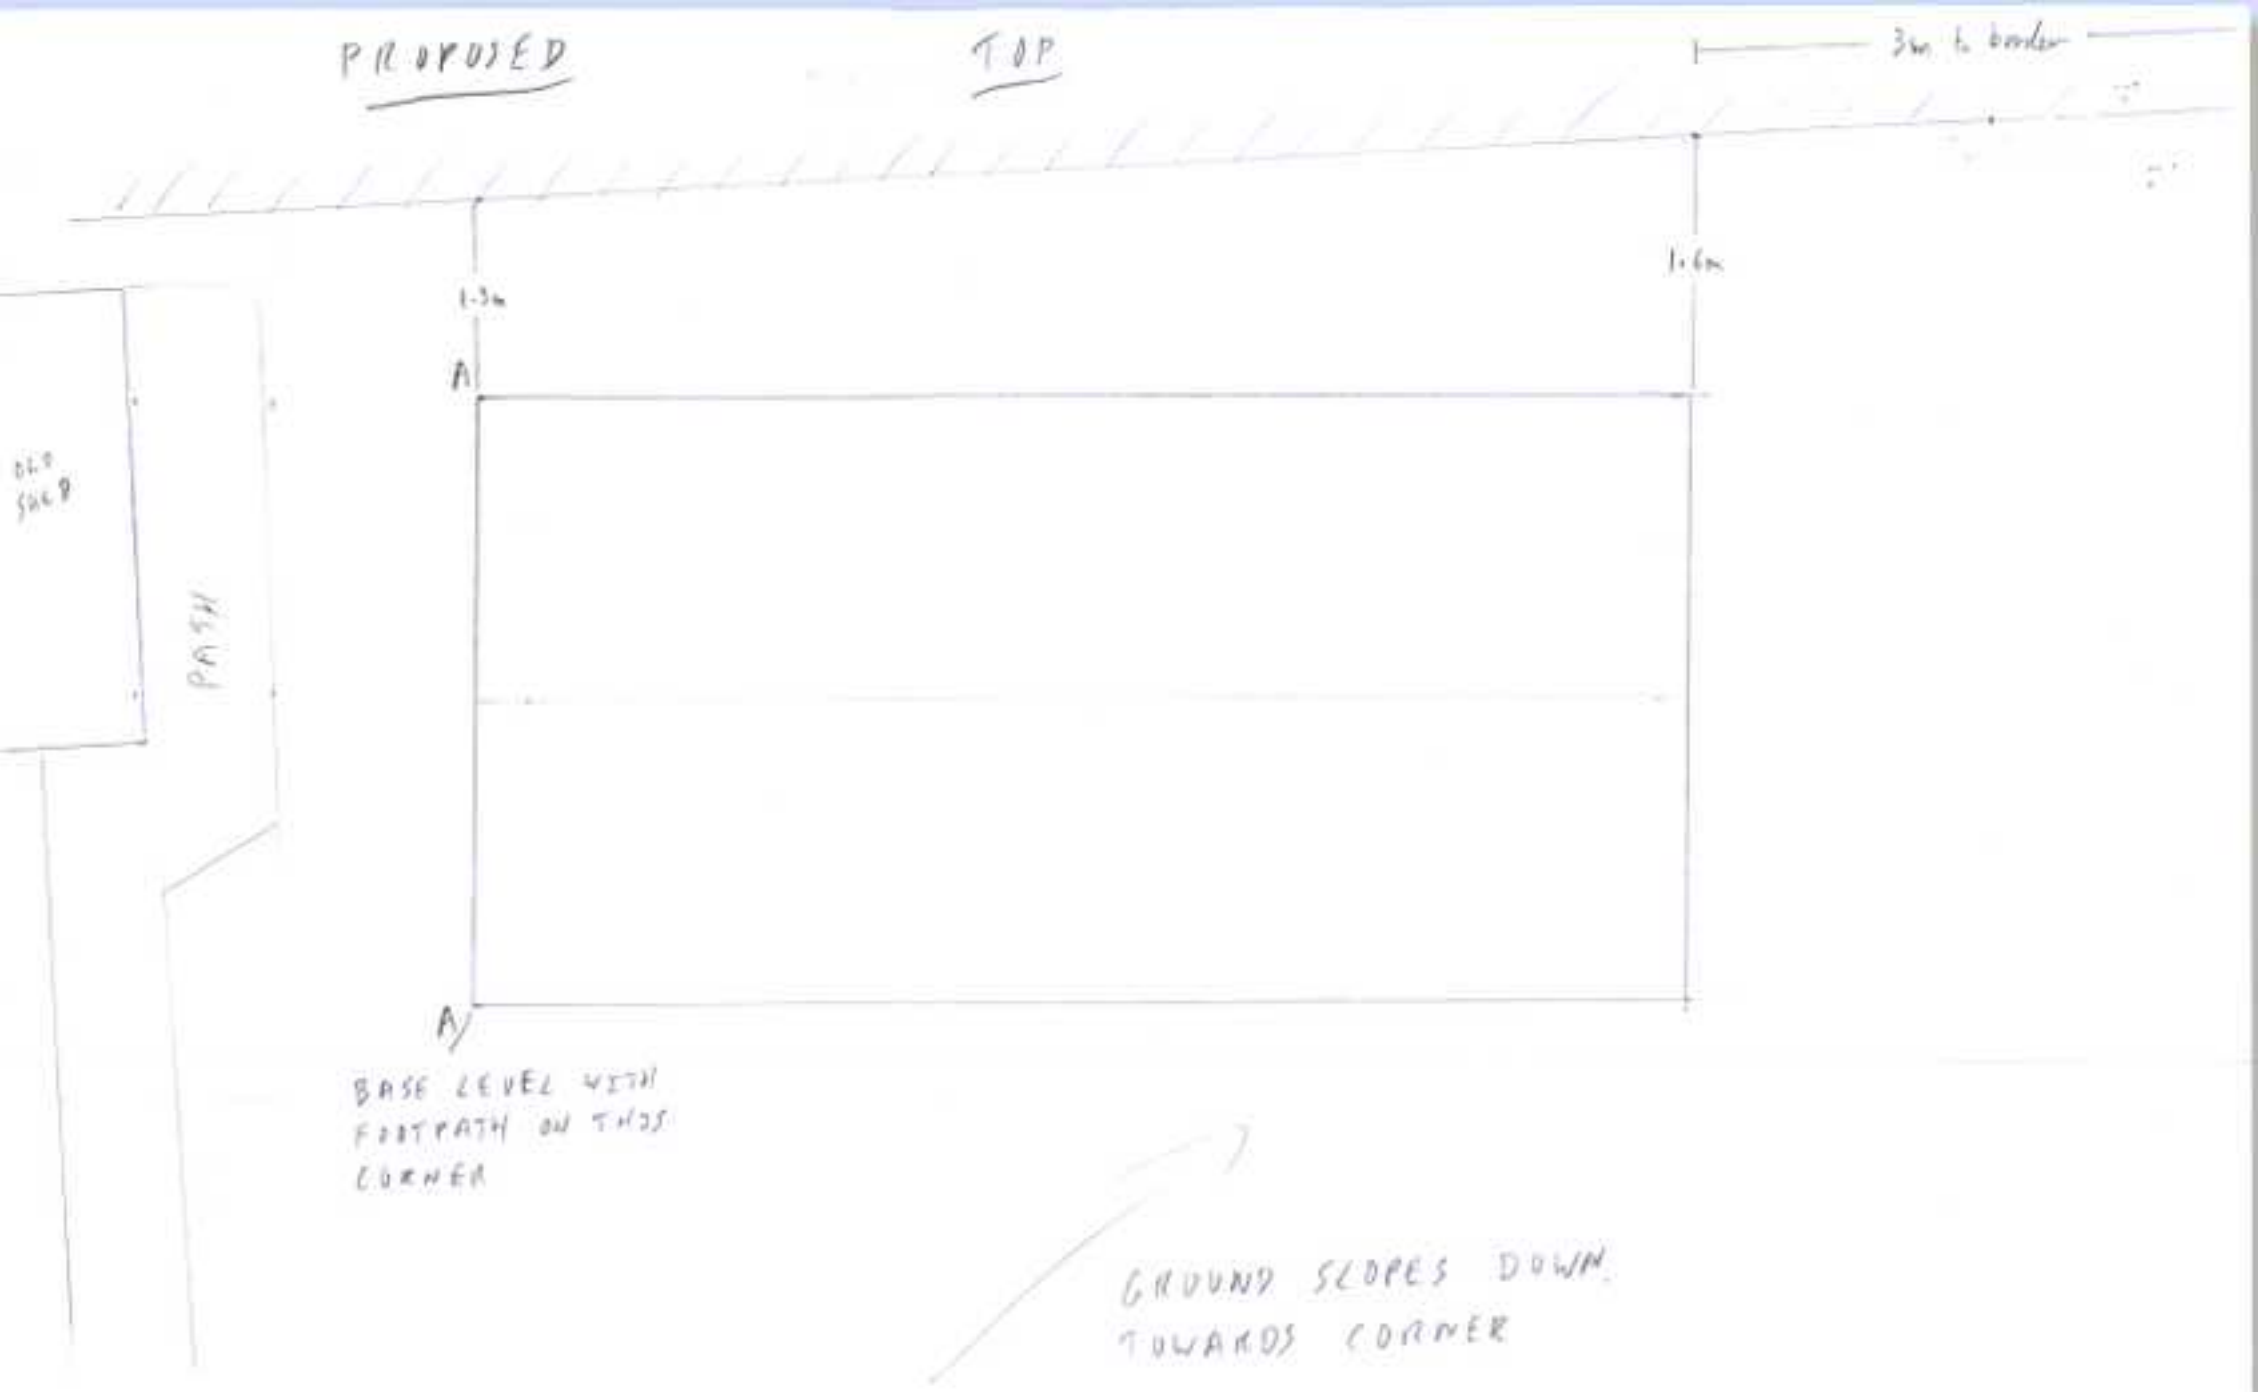
PROPOSED
TOP
3m ht. border
1.6m
1.3m
A
A
OLD SHED
PATH
BASE LEVEL WITH FOOTPATH ON THIS CORNER
GROUND SLOPES DOWN TOWARDS CORNER

50:1