PROPOSED

FRONT

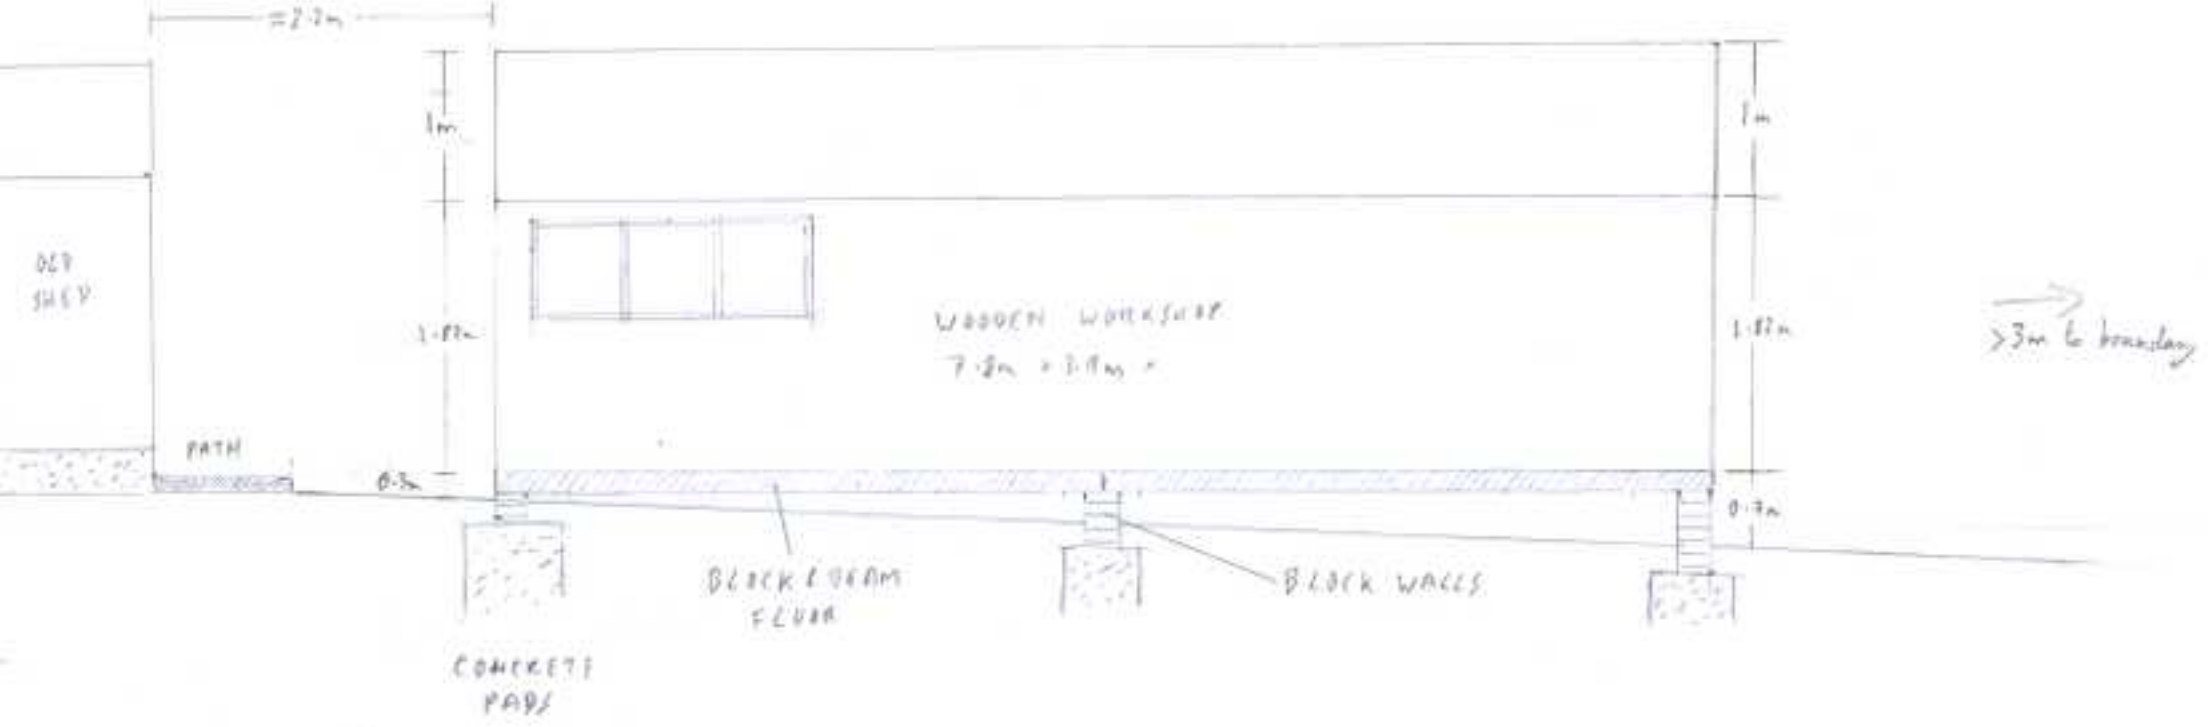

50:1