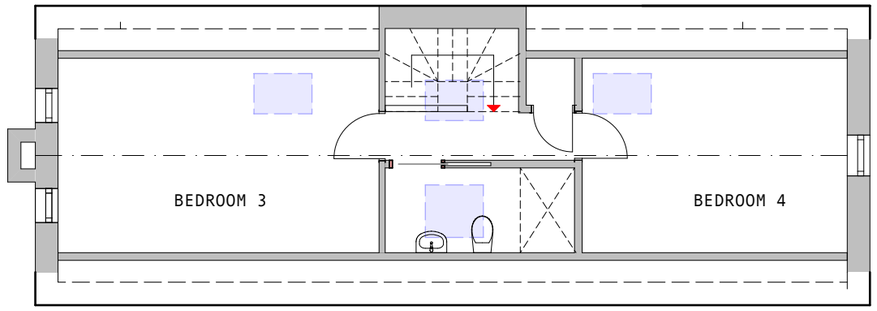

LOFT FLOOR PLAN

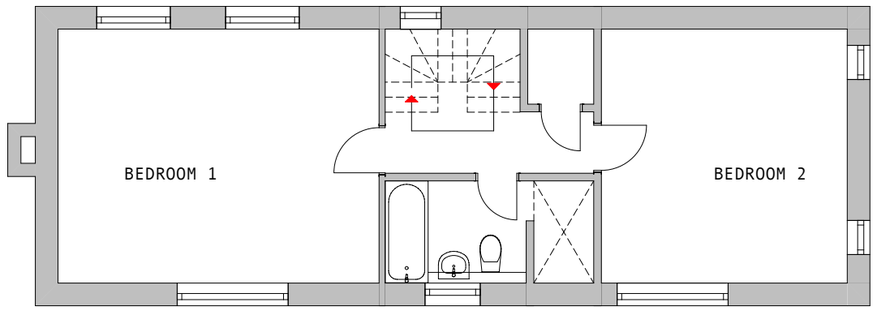

FIRST FLOOR PLAN

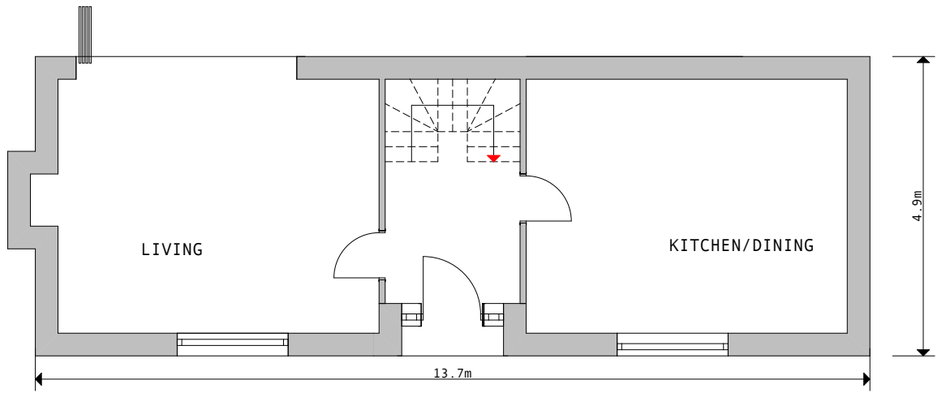

GROUND FLOOR PLAN

0 1 2 3

Rev A 09/12/22 Note regarding future extension removed
Rev B 15/12/22 Gr fl plan amended

Job Title

CORNER VIEW WINDLEY LANE TURNDITCH DE56 2LN

Drawing Title

PROPOSED FLOOR PLANS

Drawing Status PLANNING

Scale 1:100 @ A3 Date 11/22

Drawing Number Rev

2138/2/P3 B

LIAM DOHERTY ARCHITECT
3 Kingsbridge Way Bramcote Nottingham NG9 3LW
Tel 0115 9229211 email lda@macace.net