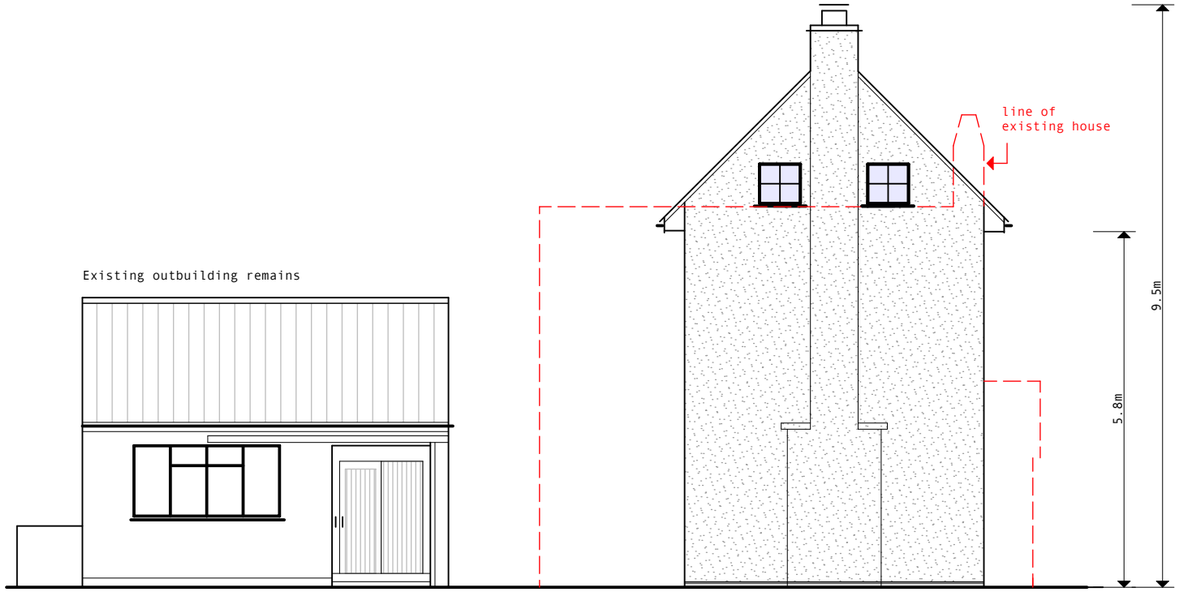

PROPOSED SOUTH ELEVATION

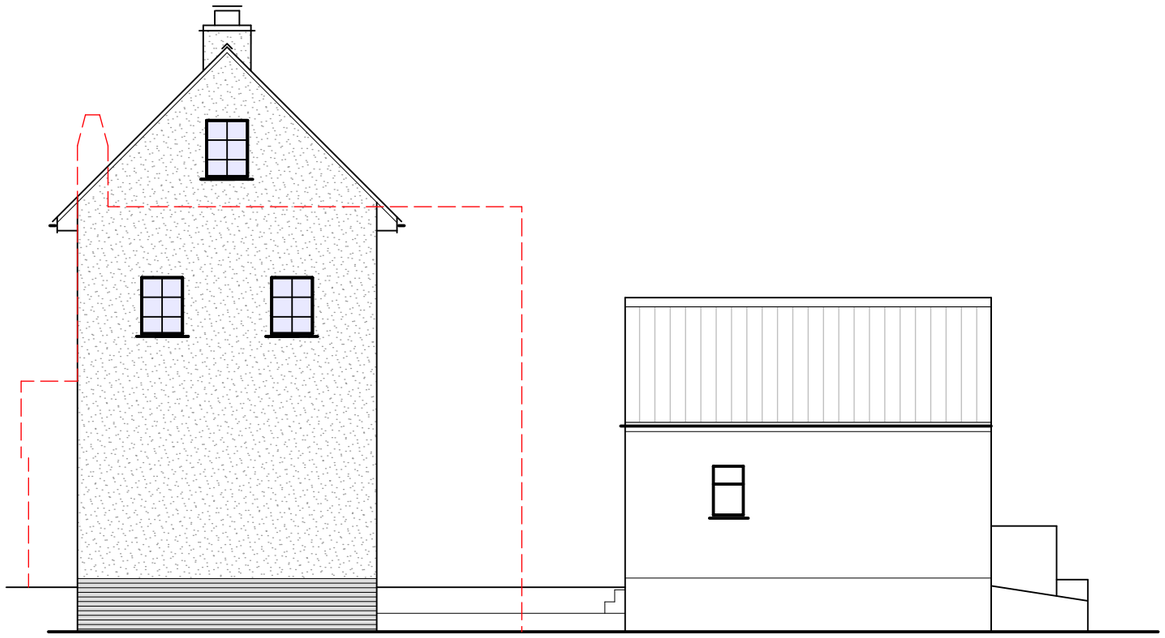

PROPOSED NORTH ELEVATION

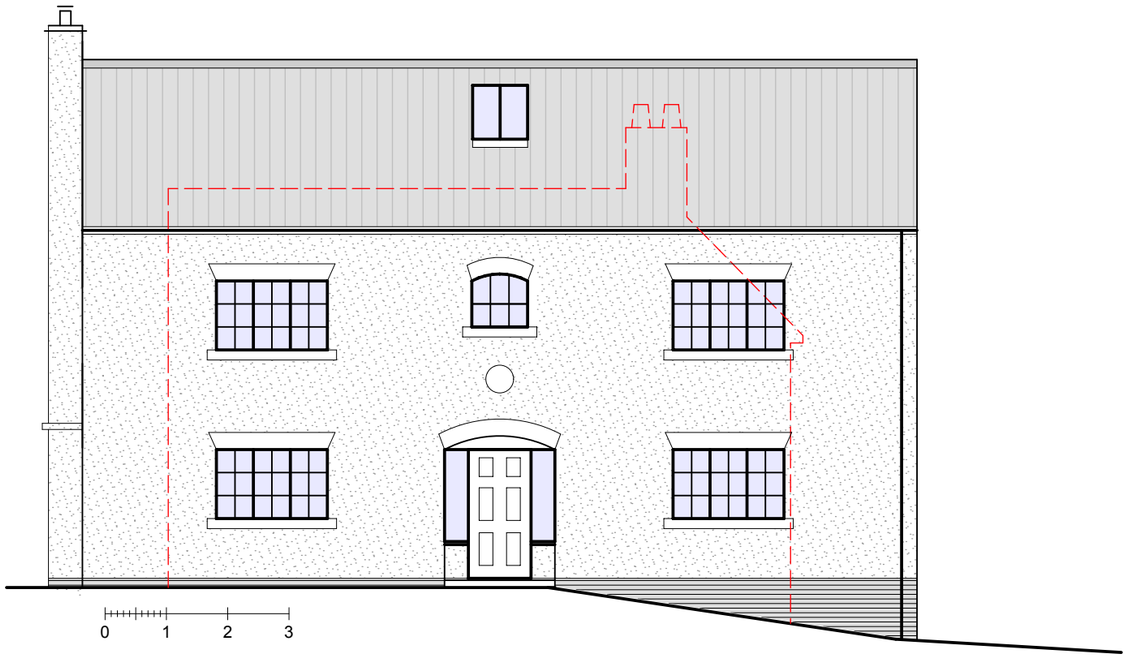

PROPOSED EAST ELEVATION

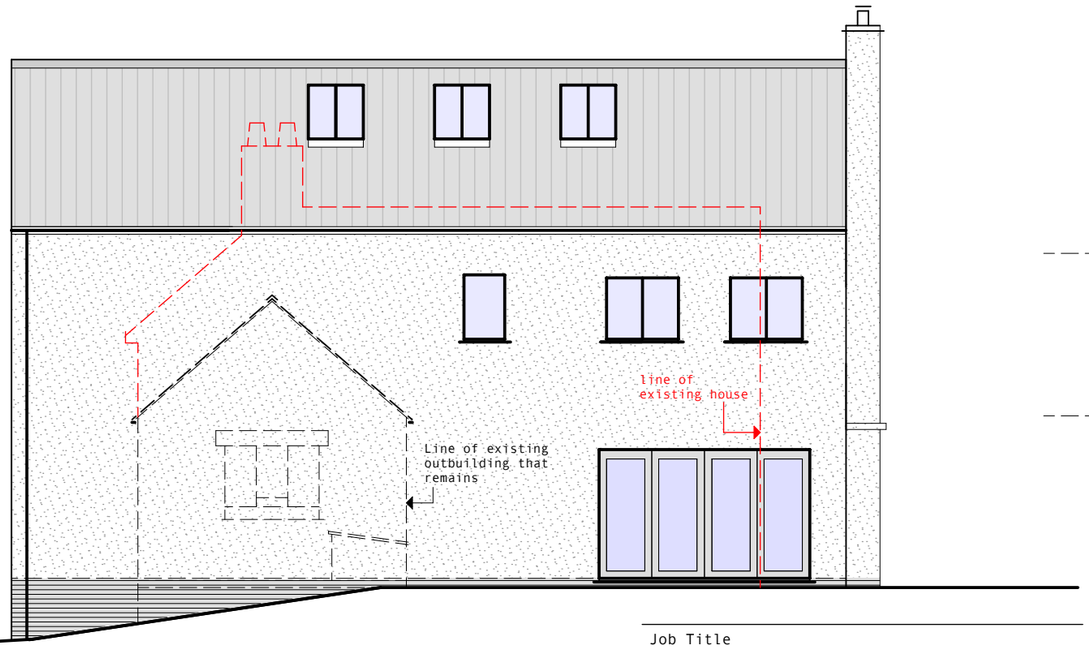

PROPOSED WEST ELEVATION

MATERIALS

Walls - Off white through colour monocouche render.
2cs blue eng brick plinth.

Windows & folding doors - aluminium. Colour RAL 7038 Agate Grey.

Roof - Slate Grey tile

Rev A 15/12/22 West elevation amended

Job Title
CORNER VIEW WINDLEY LANE TURNDITCH DE56 2LN

Drawing Title
PROPOSED ELEVATIONS

Drawing Status PLANNING

Scale 1:100 @ A3 Date 11/22

Drawing Number 2138/2/P4 Rev A

LIAM DOHERTY ARCHITECT
3 Kingsbridge Way Bramcote Nottingham NG9 3LW
Tel 0115 9229211 email lda@macace.net