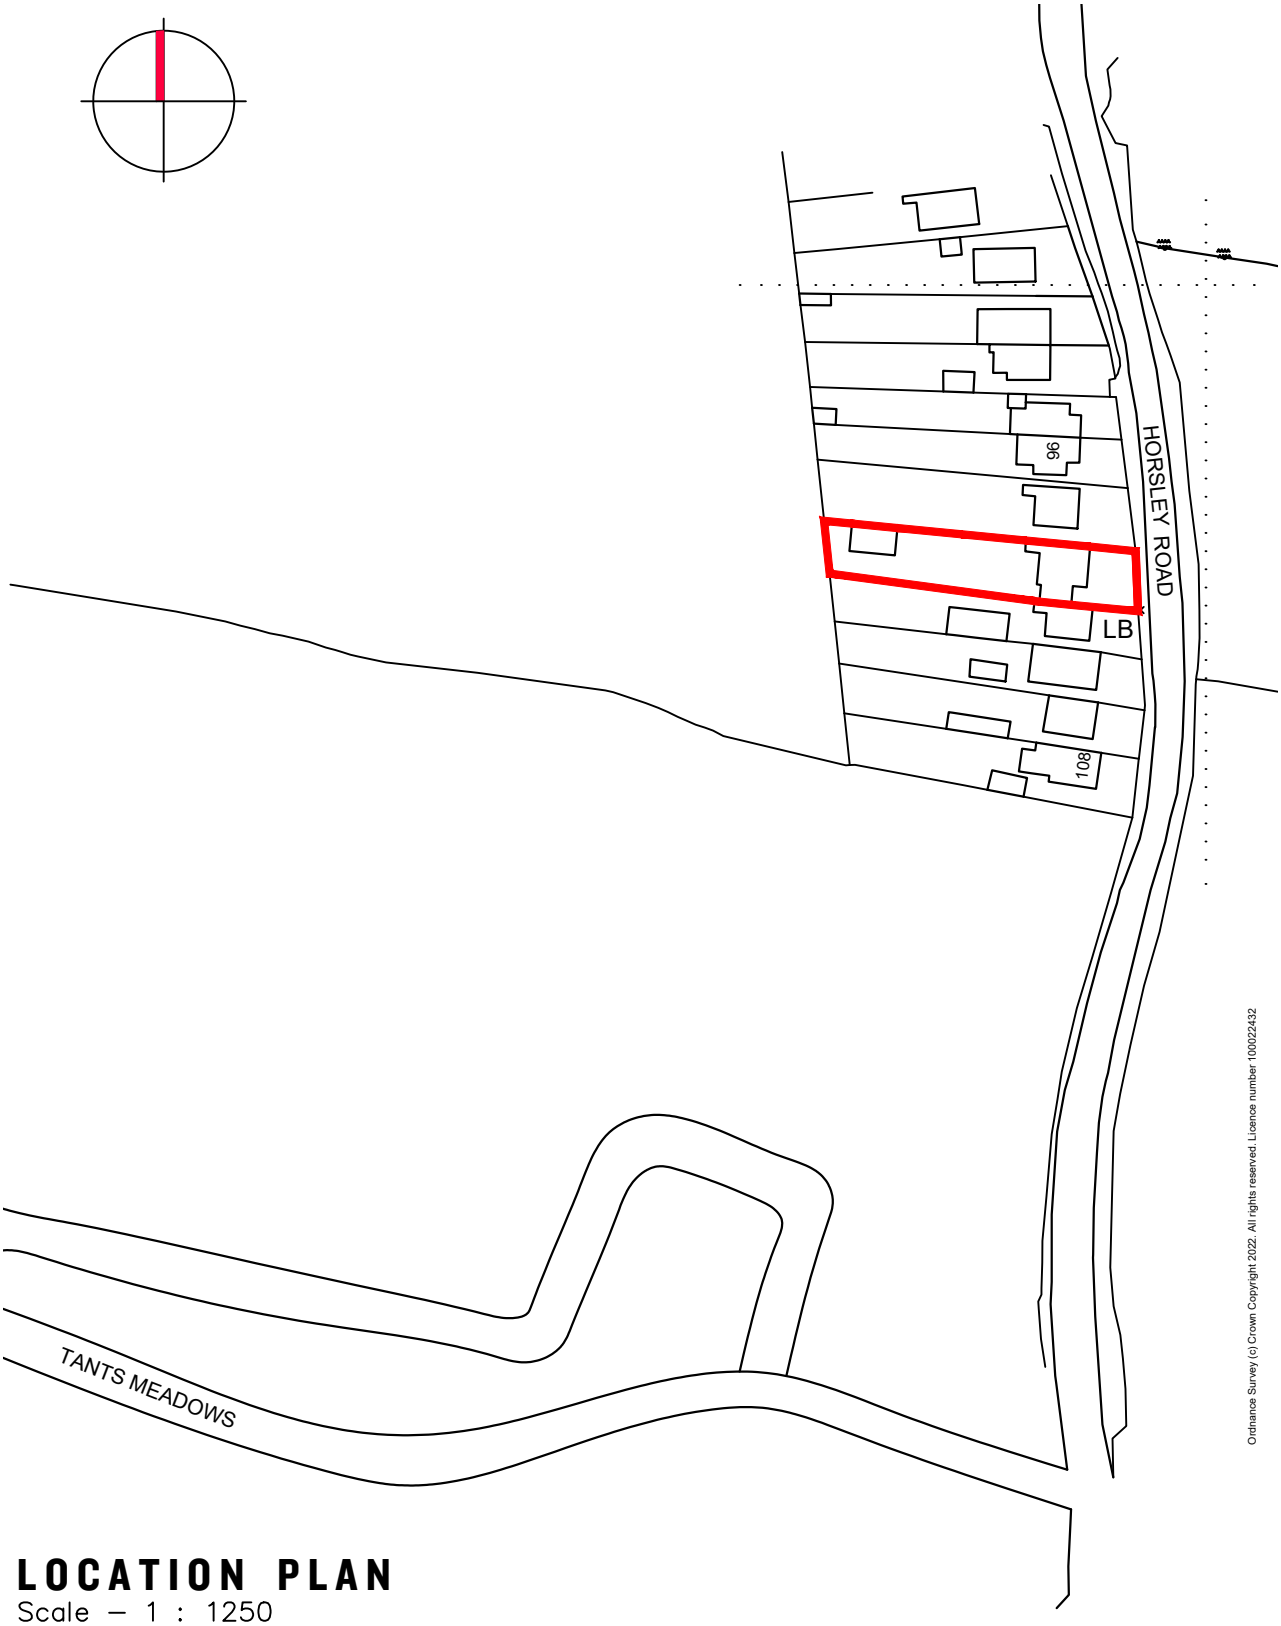

Ordnance Survey (c) Crown Copyright 2022. All rights reserved. Licence number 100022432

LOCATION PLAN

Scale – 1 : 1250

JENKINS VEITCH NOLAN

Appleby House
Unit 19 Ravensharn Way
Renishaw, Sheffield S21 3RY

T: 01246 432 338
F: 01246 436 794
E: info@jvnarchitecture.com

GENERAL NOTES

• Copyright exists on design and information contained in this drawing.

• Figured dimensions only to be taken from this drawing
Do not scale. If in doubt ask.

No.	Revision/Issue	Date

Drawing Title	Location Plan
Drawn By	CR
Checked By	TJ
Project Name	Residential Extension
Project Address	100 HORSLEY ROAD KILBURN BELPER
Client Name	Mr Meek
Office Ref	22/22.022/Meek/100HorsleyRoad
Project Number	22.022
Date	09.12.2022
Scale	1:1250@A4
Drawing Number	PL01