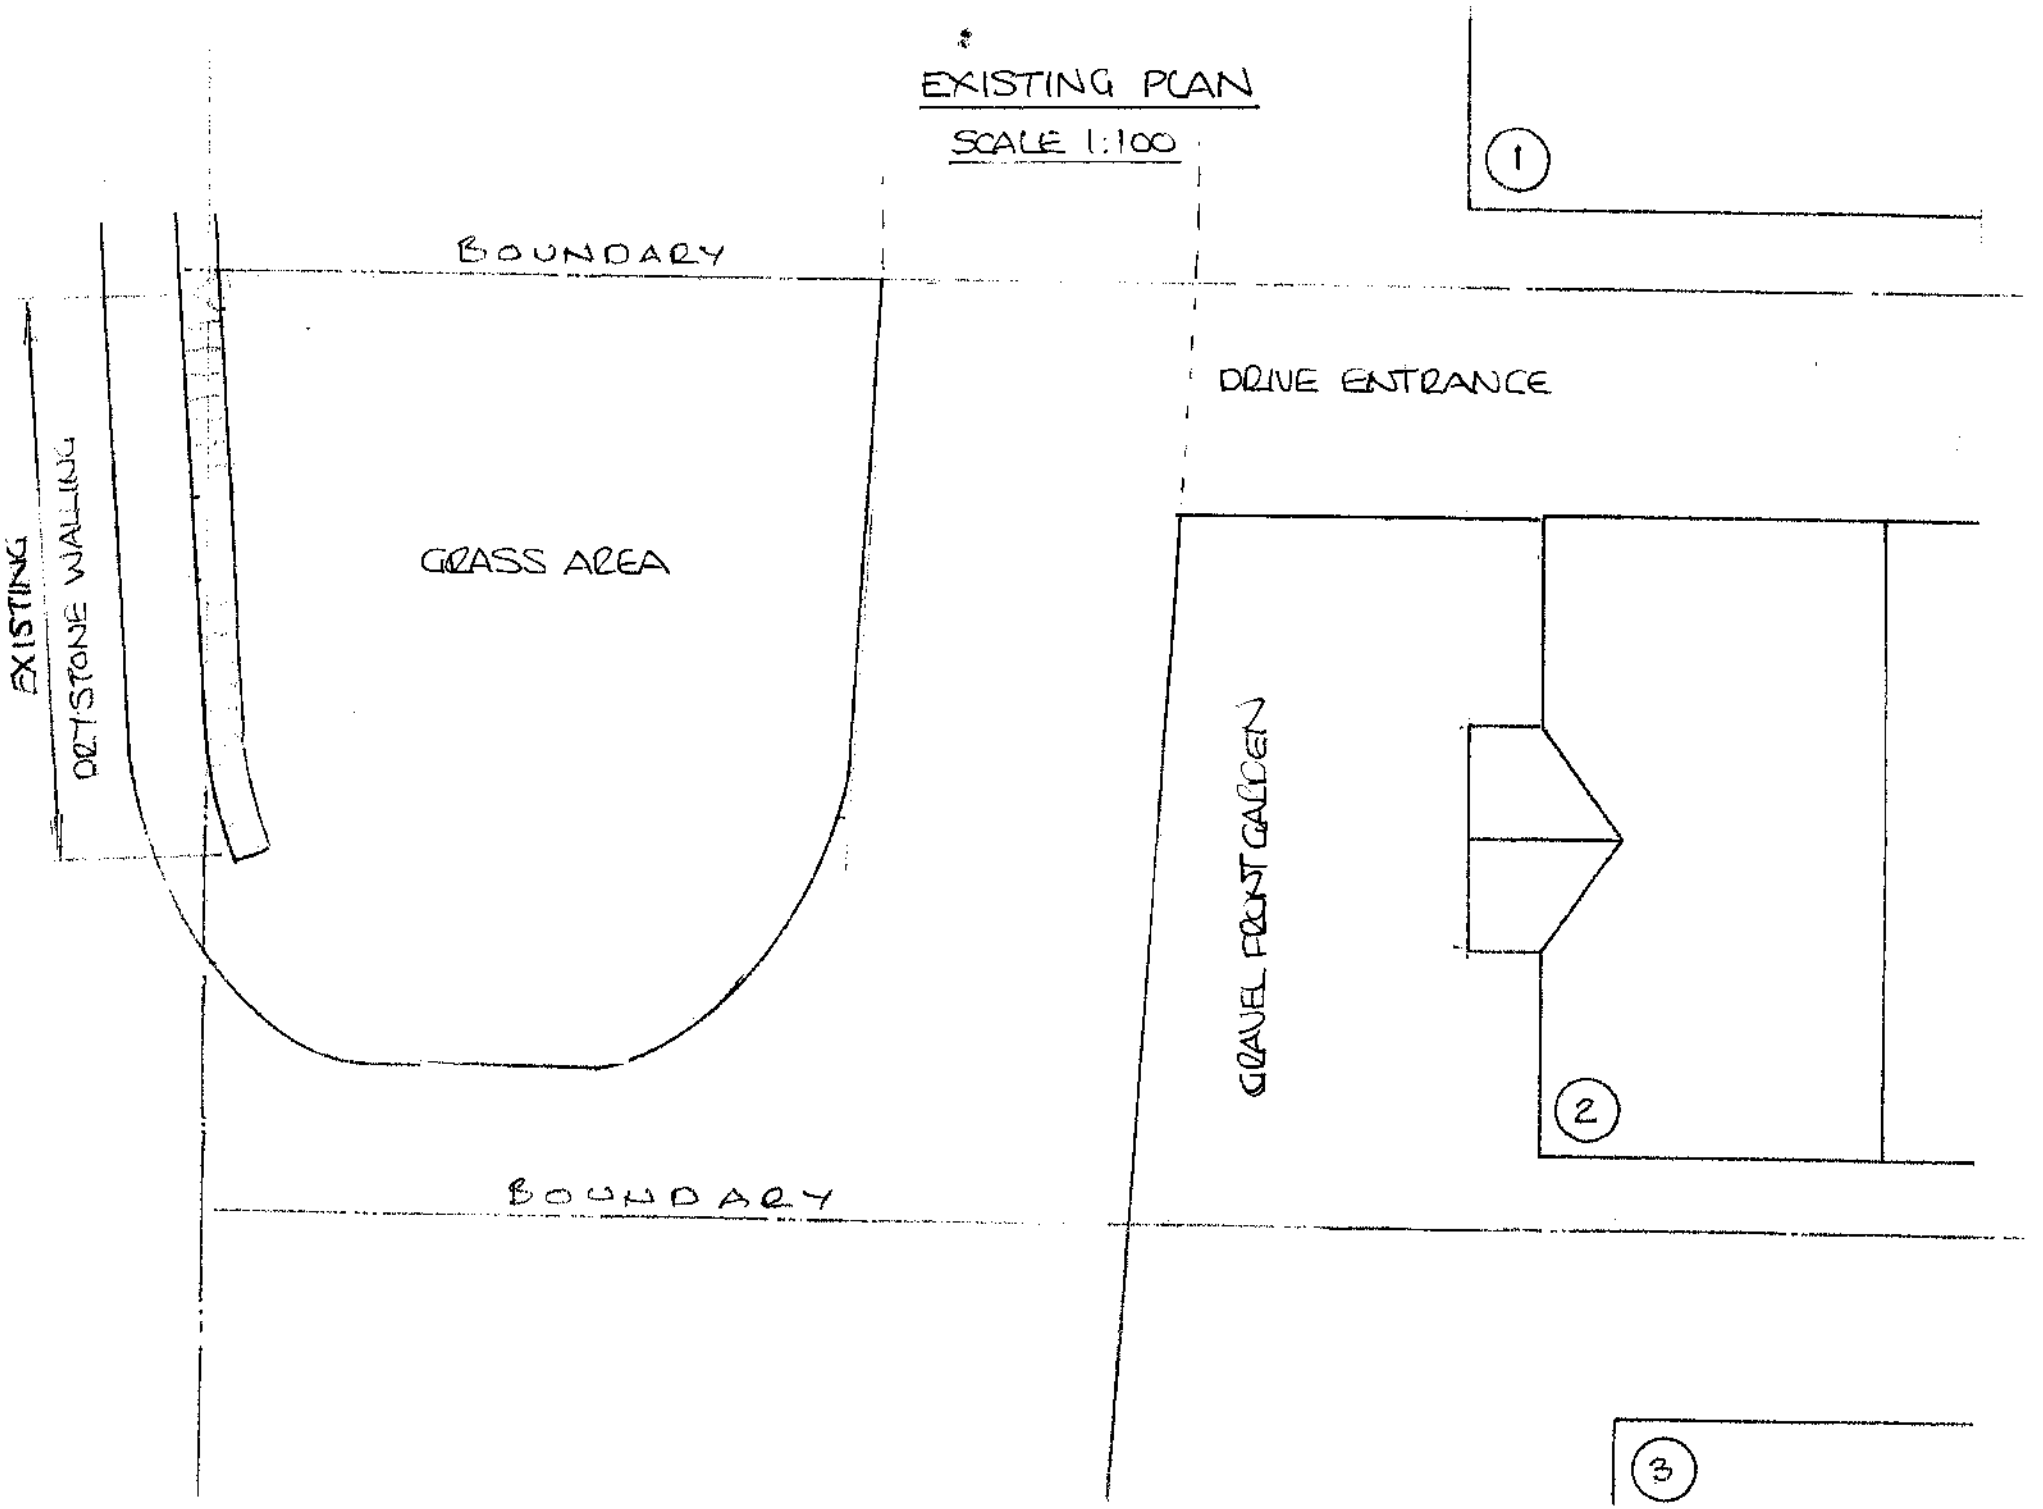
EXISTING PLAN
SCALE 1:100
1
BOUNDARY
DRIVE ENTRANCE
EXISTING
DRYSTONE WALLING
GRASS AREA
GRAVEL FRONT GARDEN
2
BOUNDARY
3