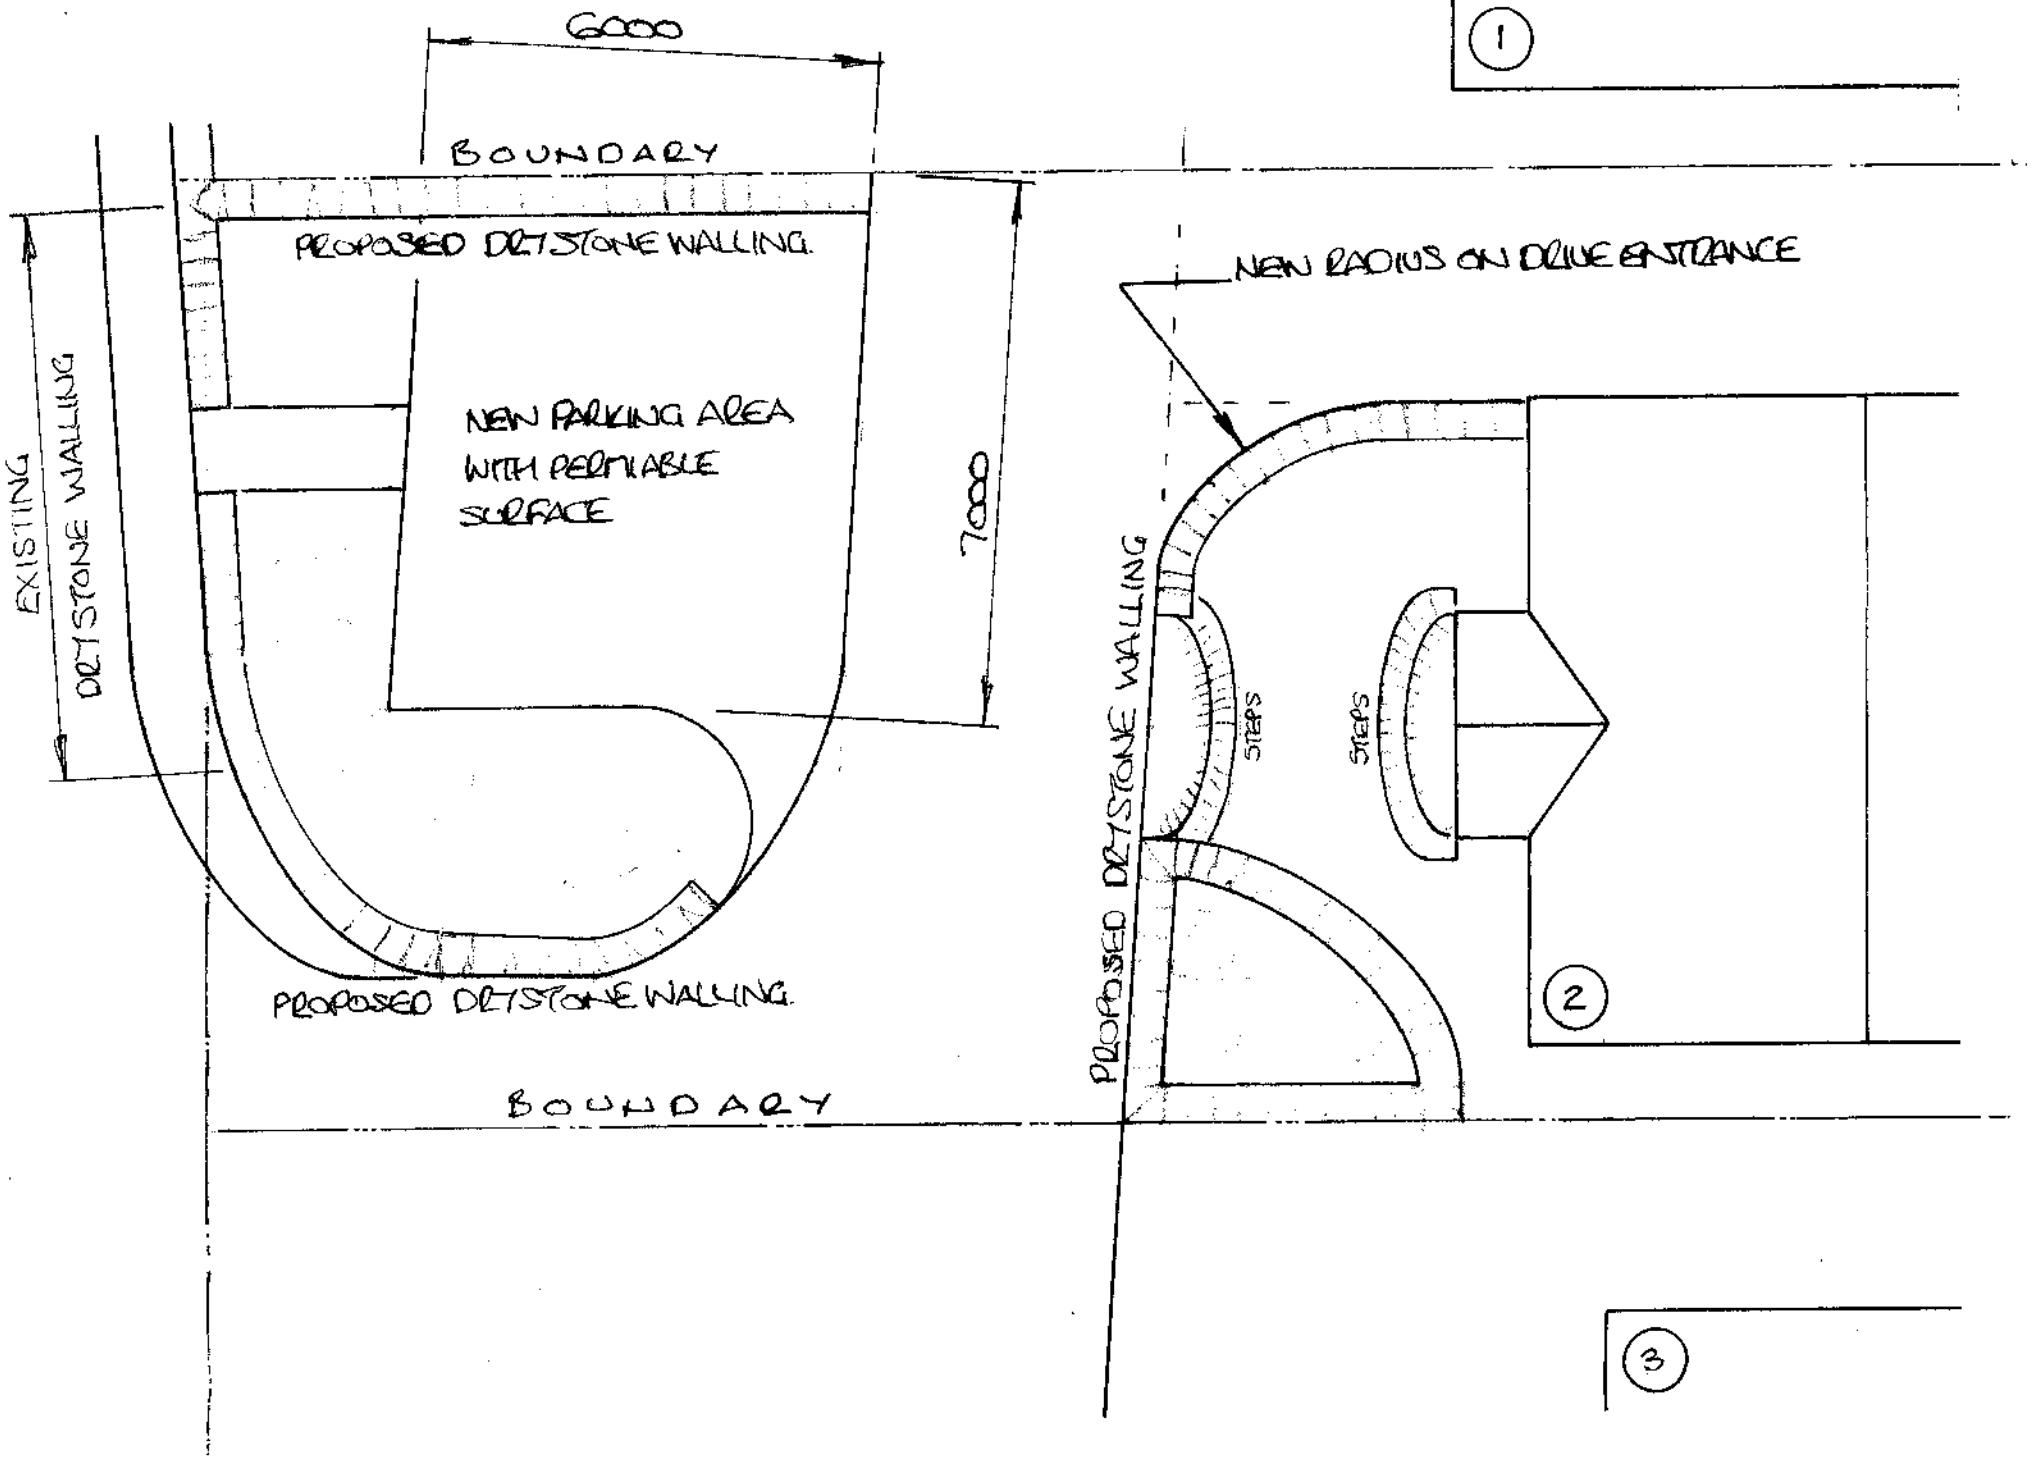

PLAN VIEW

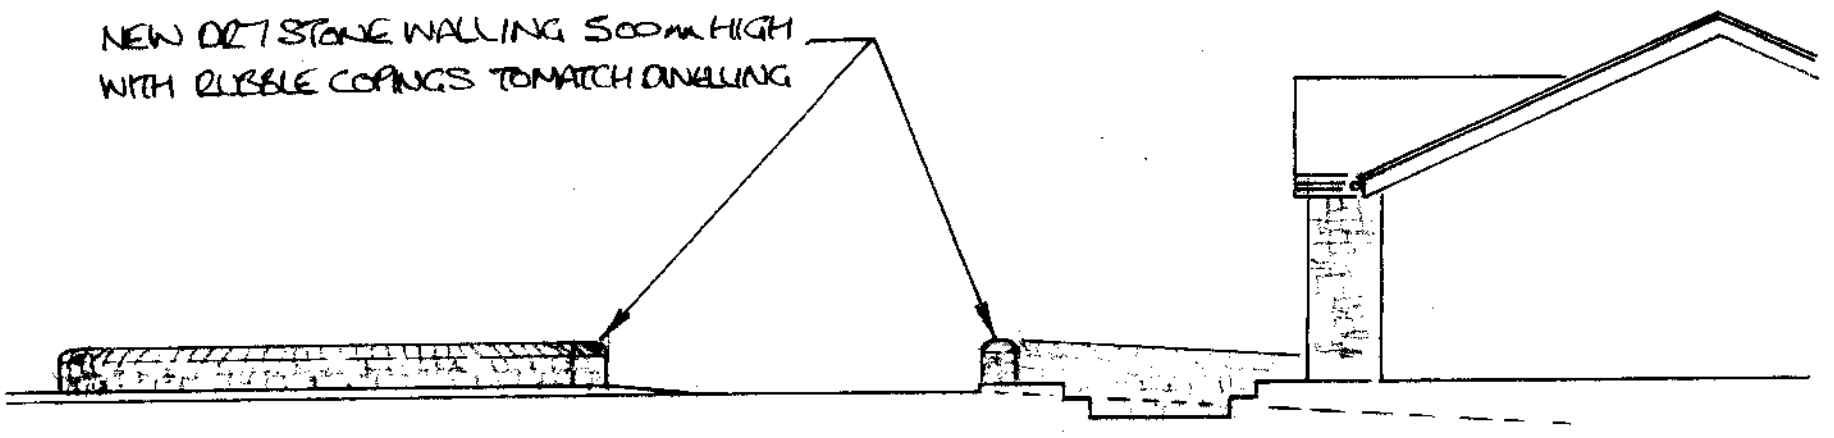

SIDE ELEVATION

SCALE 1:100

MR. & MRS. P. CLARKE
2 FARM CLOSE, PENTRICH, DERBYSHIRE
NOV 2022

PROPOSED PARKING AREA & DRYSTONE WALLING