FIELD BARN STYLE DWELLING
POST OFFICE FARM
215 CHURCH STREET
DENBY VILLAGE
RIPLEY
DE5 8PH

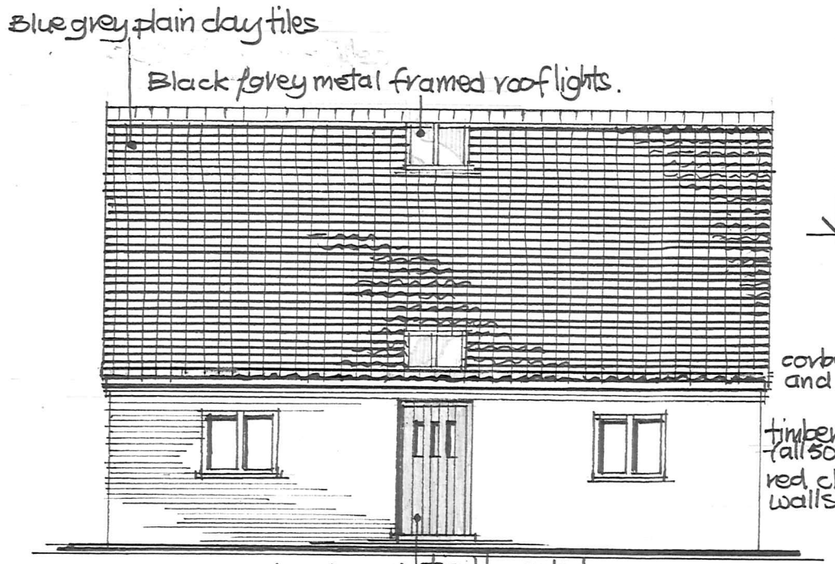

ELEVATION 'A'. 1:100

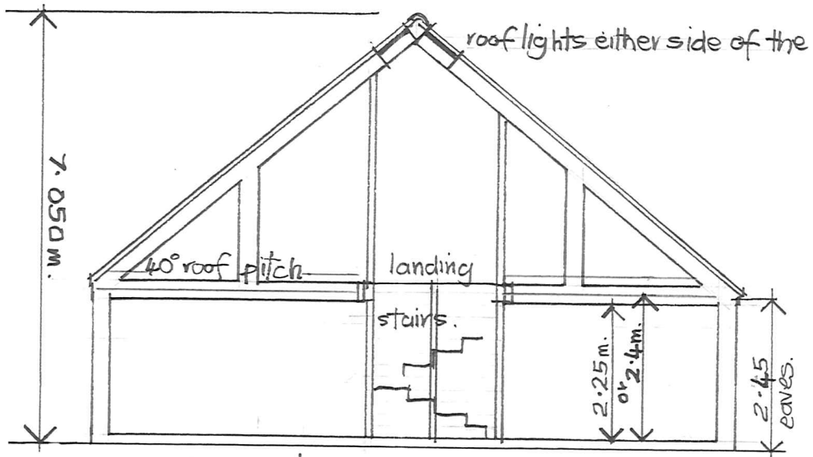

CROSS SECTION E-E 1:100.



ELEVATION 'B'

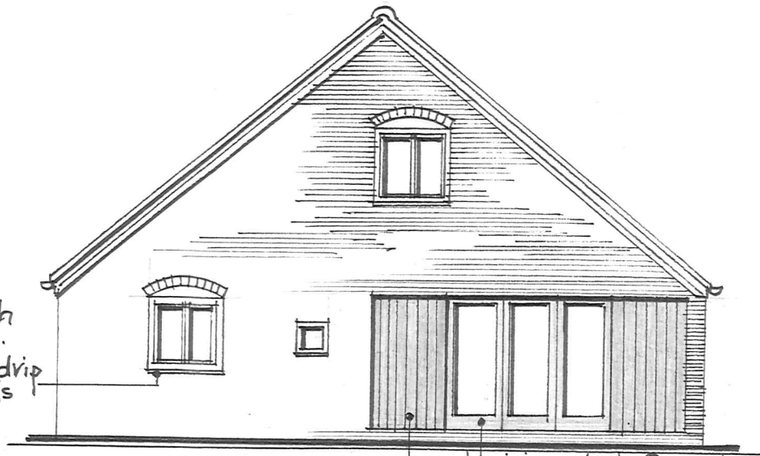

ELEVATION 'C'

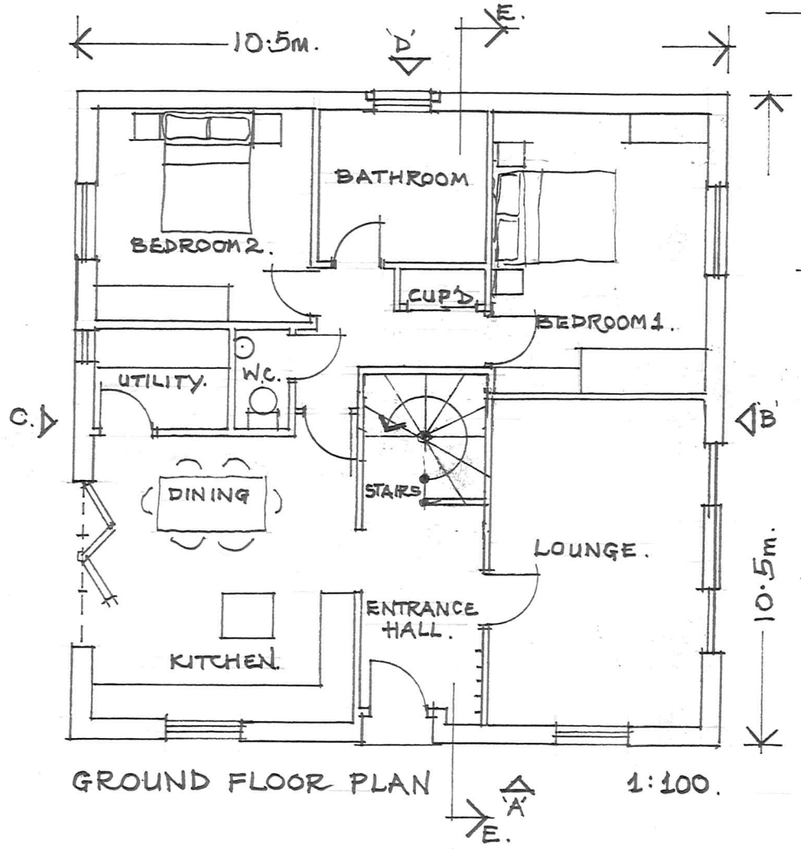

GROUND FLOOR PLAN 1:100.

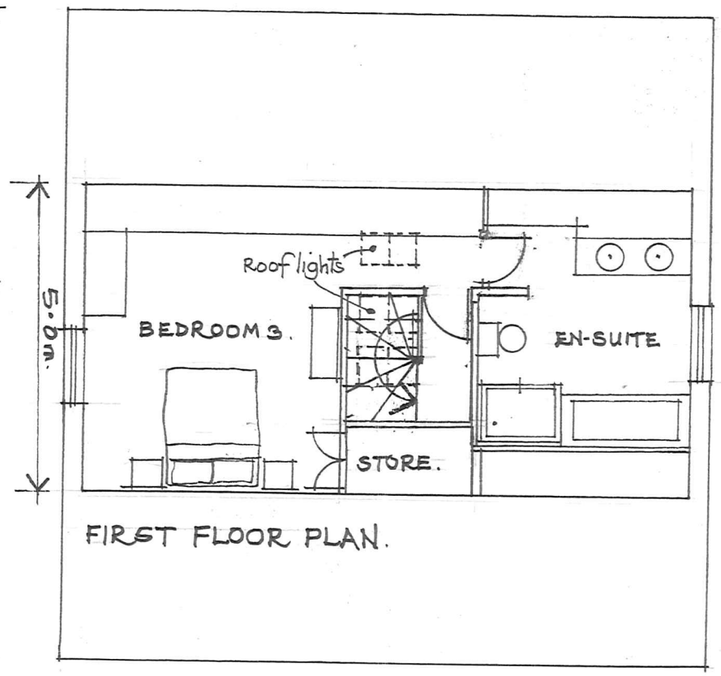

FIRST FLOOR PLAN.

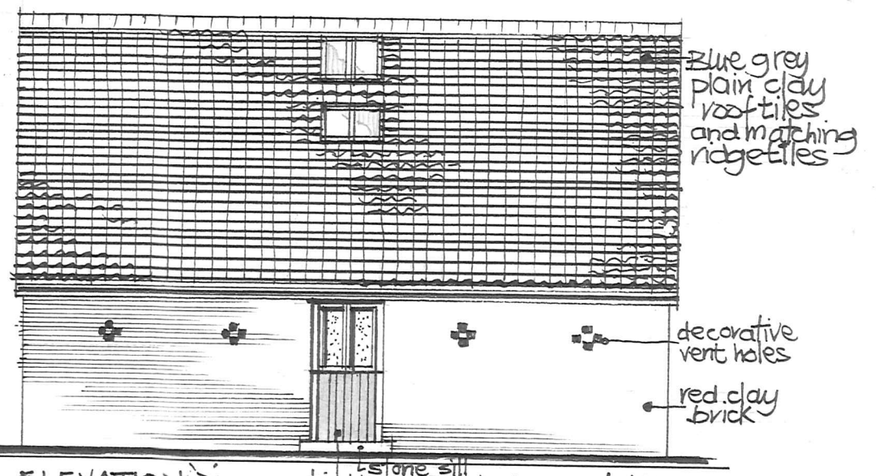

ELEVATION 'D' 1:100.

PLAN & ELEVATIONS – AS PROPOSED
SCALE 1:100 @ A3 December 2022
Drawing No. POF.DV / 2022 / 01

FIELD BARN STYLE DWELLING
POST OFFICE FARM