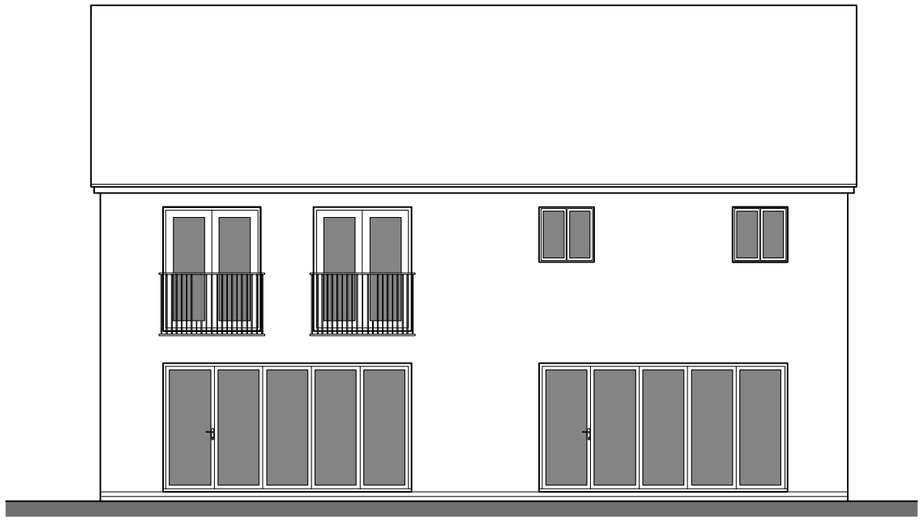

SOUTH WEST ELEVATION

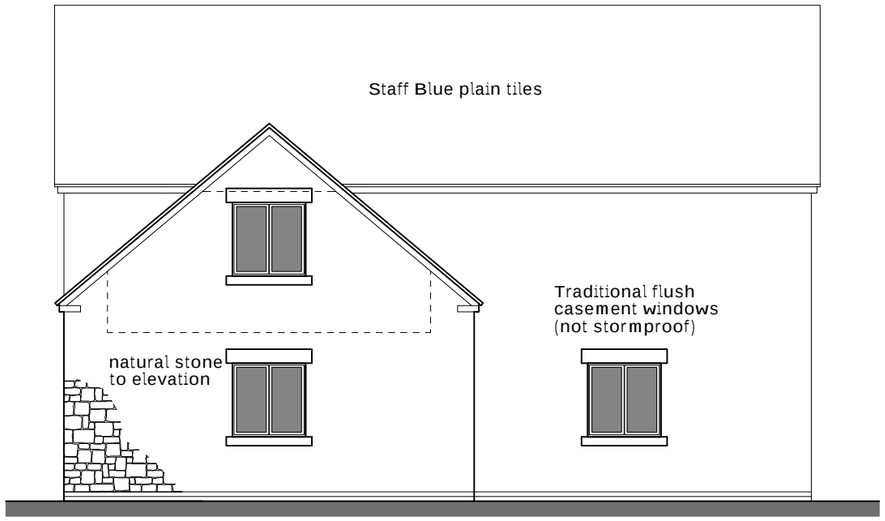

NORTH EAST ELEVATION

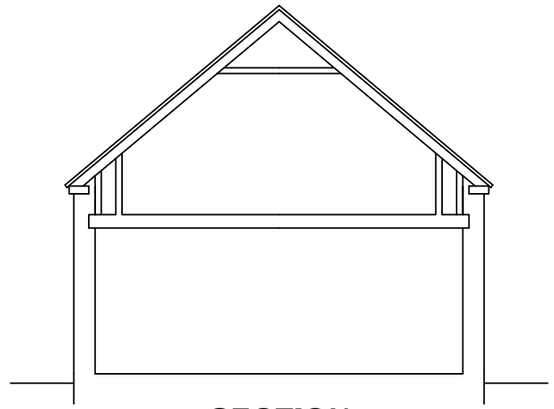

SECTION

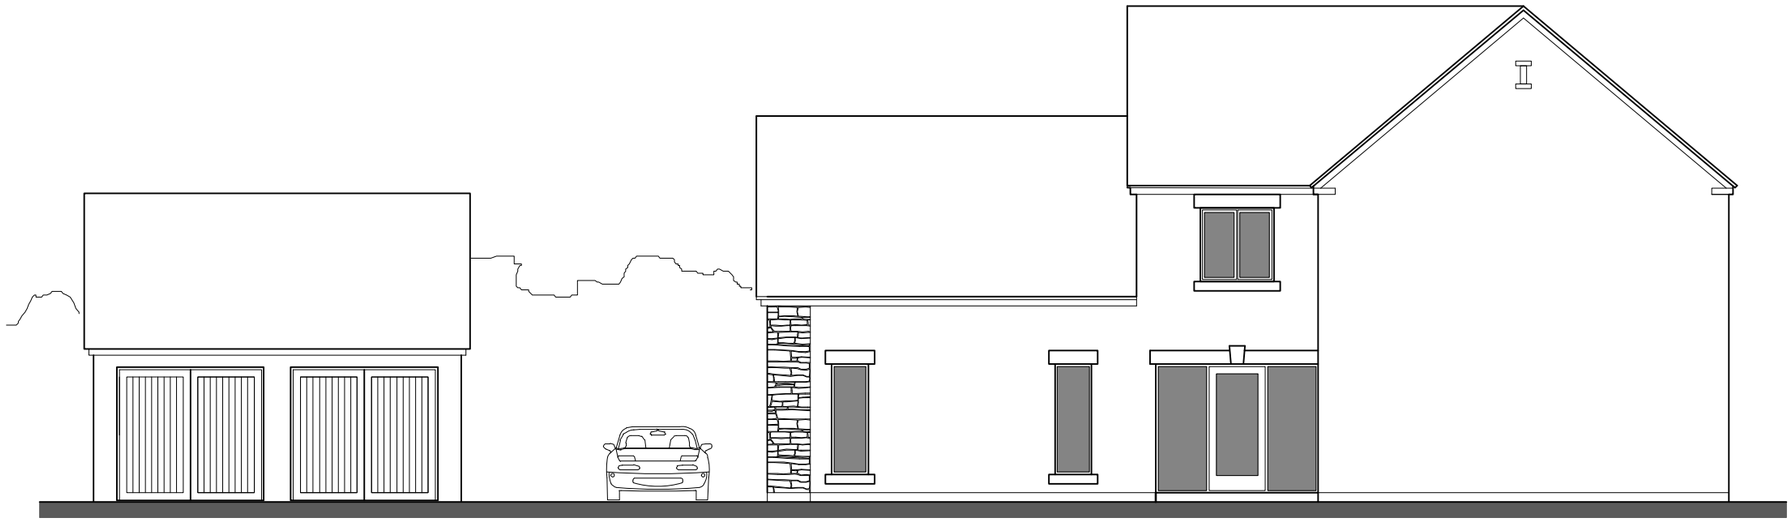

NORTH WEST ELEVATION

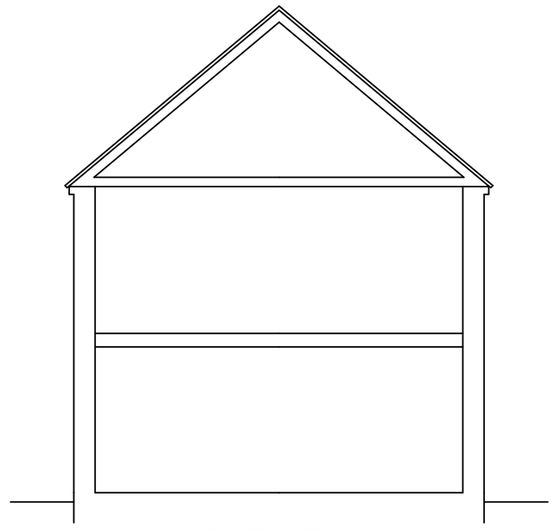

SECTION

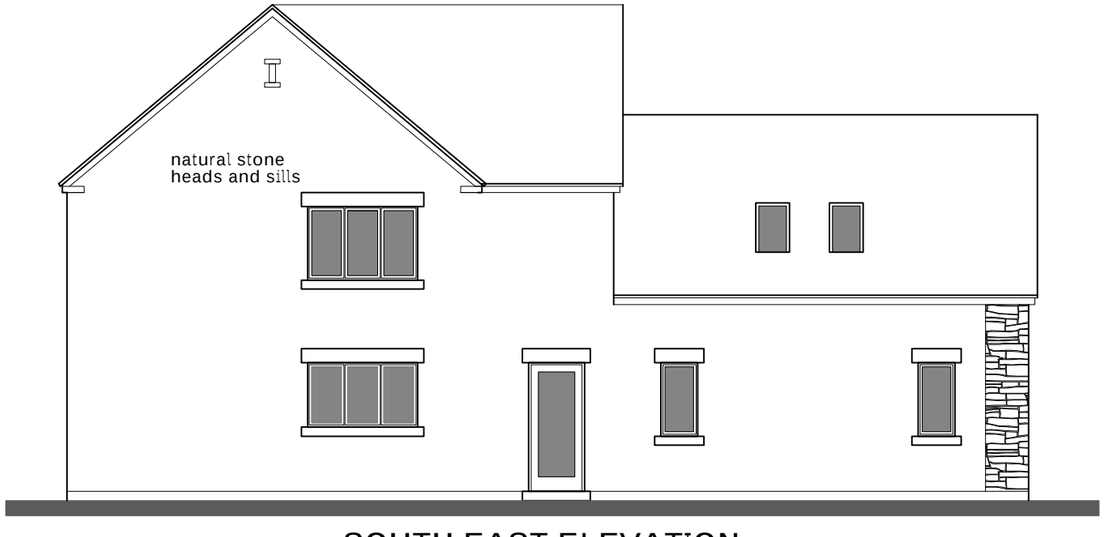

SOUTH EAST ELEVATION

PROPOSED DWELLING ADJACENT HAWTHORNE COTTAGE OVERLANE HAZELWOOD DE56 4AG ELEVATIONS

1:100 A3

0 1 2 3 4 5 6 7 8 M. A3

22/14/02

September 2022

Brian Reid
07885206184
reid-brian@outlook.com