Car parking

Entrance and Utility

1st floor projecton


Enclosed outdoor space

Ground Floor area

Living space

possible connection

1st Floor area

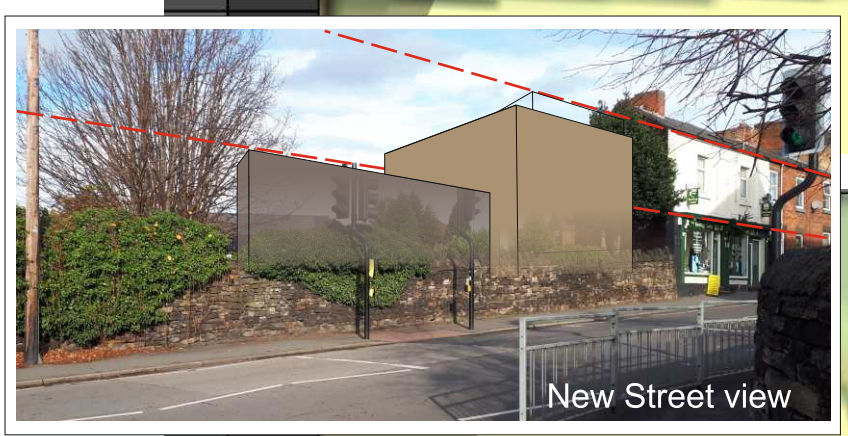

Roof Garden

Living space

2nd Floor area

Revision '0' - 13/12/22
Issued for Outline Planning

Project: Development of backland adjacent to Chapel Street, Belper.		
Client: M.Cooper		
Title: Proposed Massing Plans		
Scale: 1:200@A3	Inception: Nov 2022	Drawn: DG
Job: C1064	Dwg No: P02	Rev: 0

DAVID GUY
ARCHITECTURAL SERVICES
www.dg4design.co.uk
e: info@dg4design.co.uk
47 Long Row, Belper, De56 1DS Mobile 07979 542199