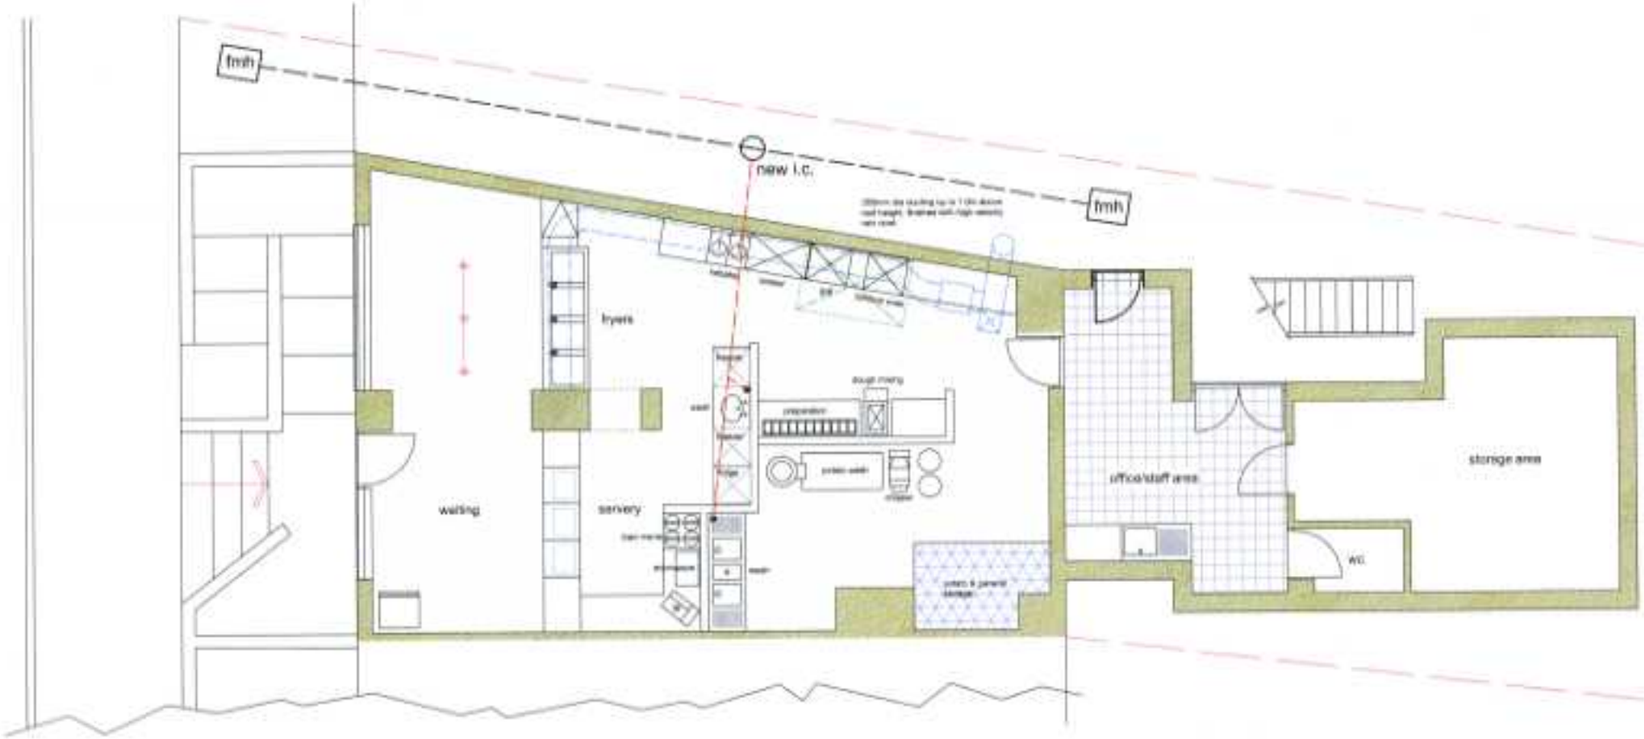


PROPOSED GROUND FLOOR PLAN.

SCALE 0 1 2 3 4 5 6 7

TITLE Proposed Change of Use From Hairdressers to Hot Food Takeaway. 110&112 Chapel Street, Kilburn, Derbyshire.	CC Design Consultancy Ltd. 14 Sunnyside, Newhall, Swadlincote, Derbyshire, DE11 0TJ
DRAWING No KJCS/01122/002 — SCALE 1:100 at A3	Email: hogcac0452@gmail.com Tel: 07989 572519