

EVERARDS OF LEICESTERSHIRE - THE DEAD POETS INN, HOLBROOK

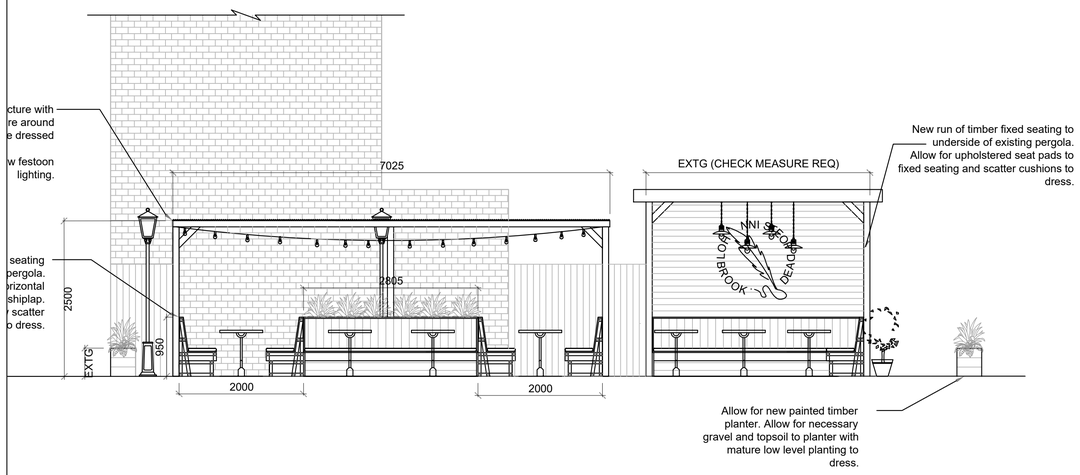

PROPOSED FRONT ELEVATION 1:50 @ A1




PROPOSED SIDE ELEVATION 1:50@ A1

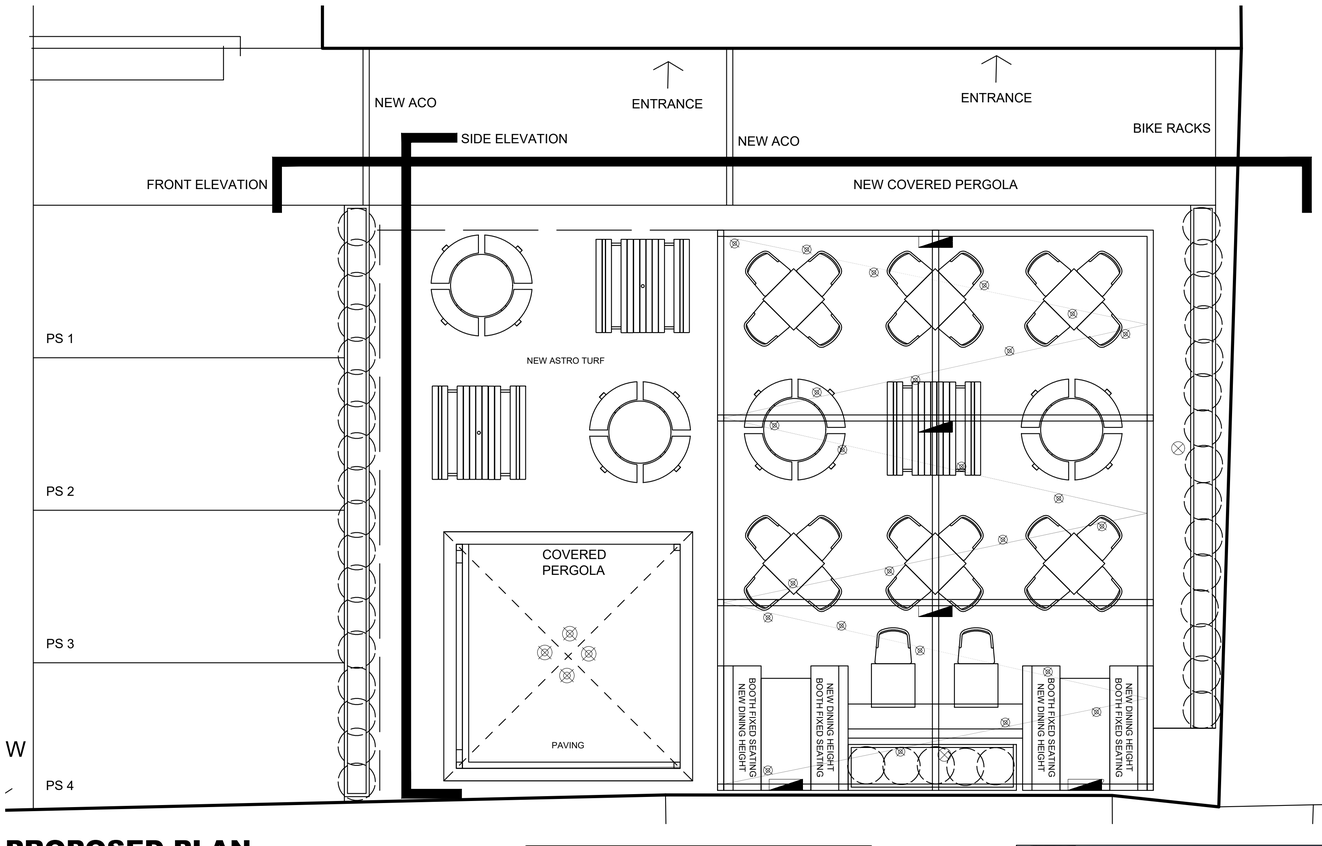


PROPOSED PLAN 1:50 @ A1



LOCATION PLAN 1:1250@ A1

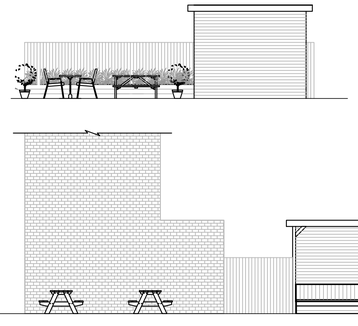

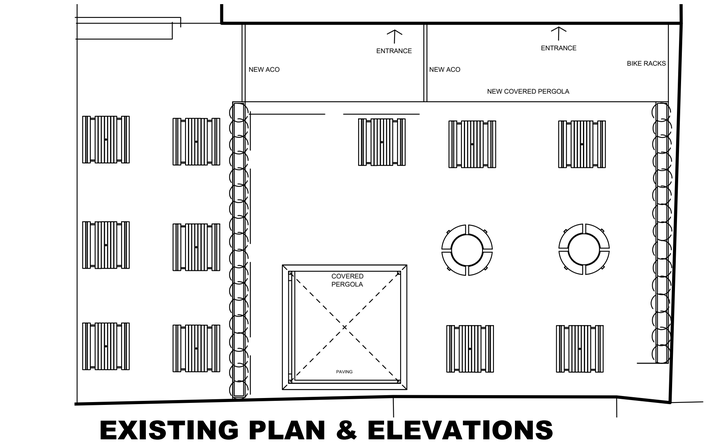

EXISTING PLAN & ELEVATIONS 1:100@ A1





APPROX NORTH

0 1 5 10
Metres at scale 1:100

REV	DESCRIPTION	BY	DATE
A	Updated to planners comments. - Location plan 2nd street added - Existing plans & elevations added - 2no images added	HV	18/08/22
B	Location plan changed to 1:1250	HV	22/08/22
C	The proposed elevations updated (mirrored) to match plans following planners queries	HV	20/12/22

TMDP
ARCHITECTURAL DESIGN & PROPERTY CONSULTANTS

PROJECT NO.	1069.22
DRAWING NO.	SK001.1
TITLE	External Works (Garden Plan)
PROJECT ADDRESS	DEAD POETS INN 38 CHAPEL STREET HOLBROOK BELPER DE56 0TG
CLIENT ADDRESS	EVERARDS OF LEICESTERSHIRE EVERARDS MEADOWS COOPERS WAY LEICESTERSHIRE
SCALE	1:100
REVISION	C
DATE	16/05/2022
TYPE	SKETCH
DRAWN BY	HV
CHECKED BY	SBM / NB

REGISTERED OFFICE:
THE STUDIO, 14a CHURCH STREET,
LUTTERWORTH, LE17 4AW

t: 0116 467 00 55 e: office@themdp.co.uk
w: www.tmdp.co.uk

NO DIMENSIONS ARE TO BE SCALED FROM THIS DRAWING, ALL DISCREPANCIES WITH THE DETAILS TO BE REPORTED AND CLARIFIED PRIOR TO COMMENCING WORKS ON SITE. IF IN DOUBT - ASK. THIS DRAWING IS COPYRIGHT.

DEFINED SCALE SET AT A1 ONLY