
NOTE

1. Refer to figured dimensions, do not scale
2. Survey information has been provided by others

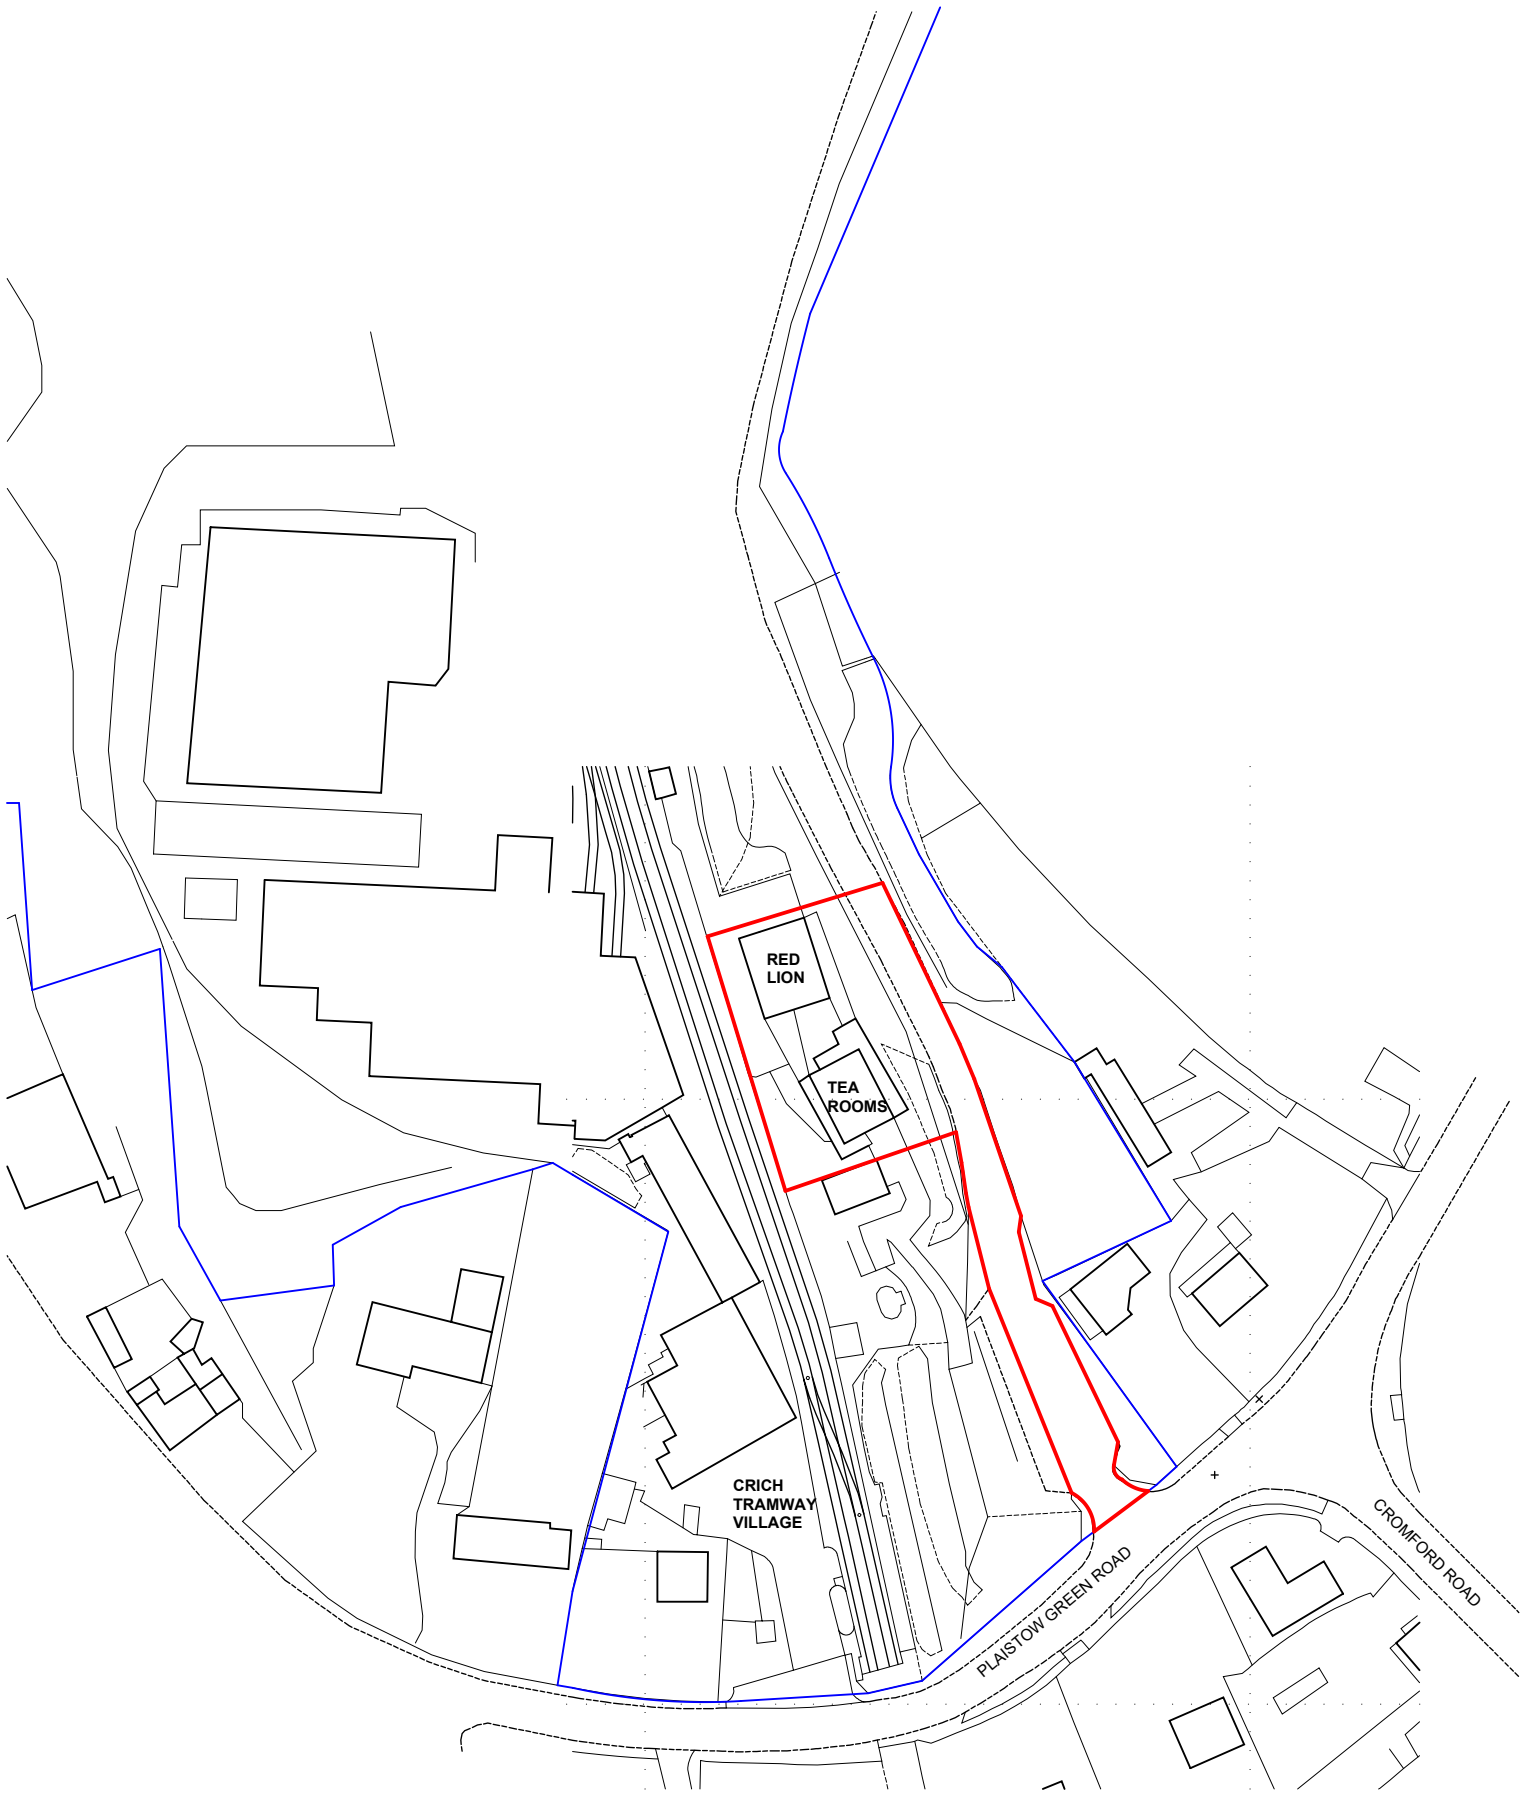


N

**1:1250 Scale Bar**

0m 25m 50m 100m

**Newark Studio**
t: 01635 605100

**Derby Studio**
t: 01332 557557

**Manchester Studio**
t: 0161 8261042

GUY TAYLOR ASSOCIATES
NEWARK / MANCHESTER / DERBY

- All rights described in chapter IV of the copyright, designs and patents act 1988 have been generally asserted
- Where any drawing is to be read in conjunction with another, including specialists, the two drawings shall be cross-checked and any descrepancies reported to the architect before the work is put in hand
- All dimensions are in millimeters, all levels are in metres, unless shown otherwise
- Any discrepancies in dimensions or details on or between these drawings/specifications should be drawn to the attention of the Guy Taylor Associates and or the engineer in writing for clarification
- Drawing prepared solely for the use of client, as detailed in text box, and is not to be copied, lent or used by any third party without written permission

A3
Original Sheet Size

STATUS Planning

| rev | date | issued | description |
|---|---|---|---|
| A | 16/12/202 2 | JF | Planning Issue |

PROJECT
**Cafe Access Block**
Crich Tramway Museum

CLIENT
Crich Tramway Museum

DRAWING TITLE
**Location Plan**

SCALE
1 : 1250

| DATE | DRAWN | CHK | DRAWING | REV |
|---|---|---|---|---|
| 30/11/22 | JF | PS | 756.1420.1-(08)010 | A |

© COPYRIGHT