Sunnyside Cottage, Spring Hollow Hazelwood Belper DE56 4AW

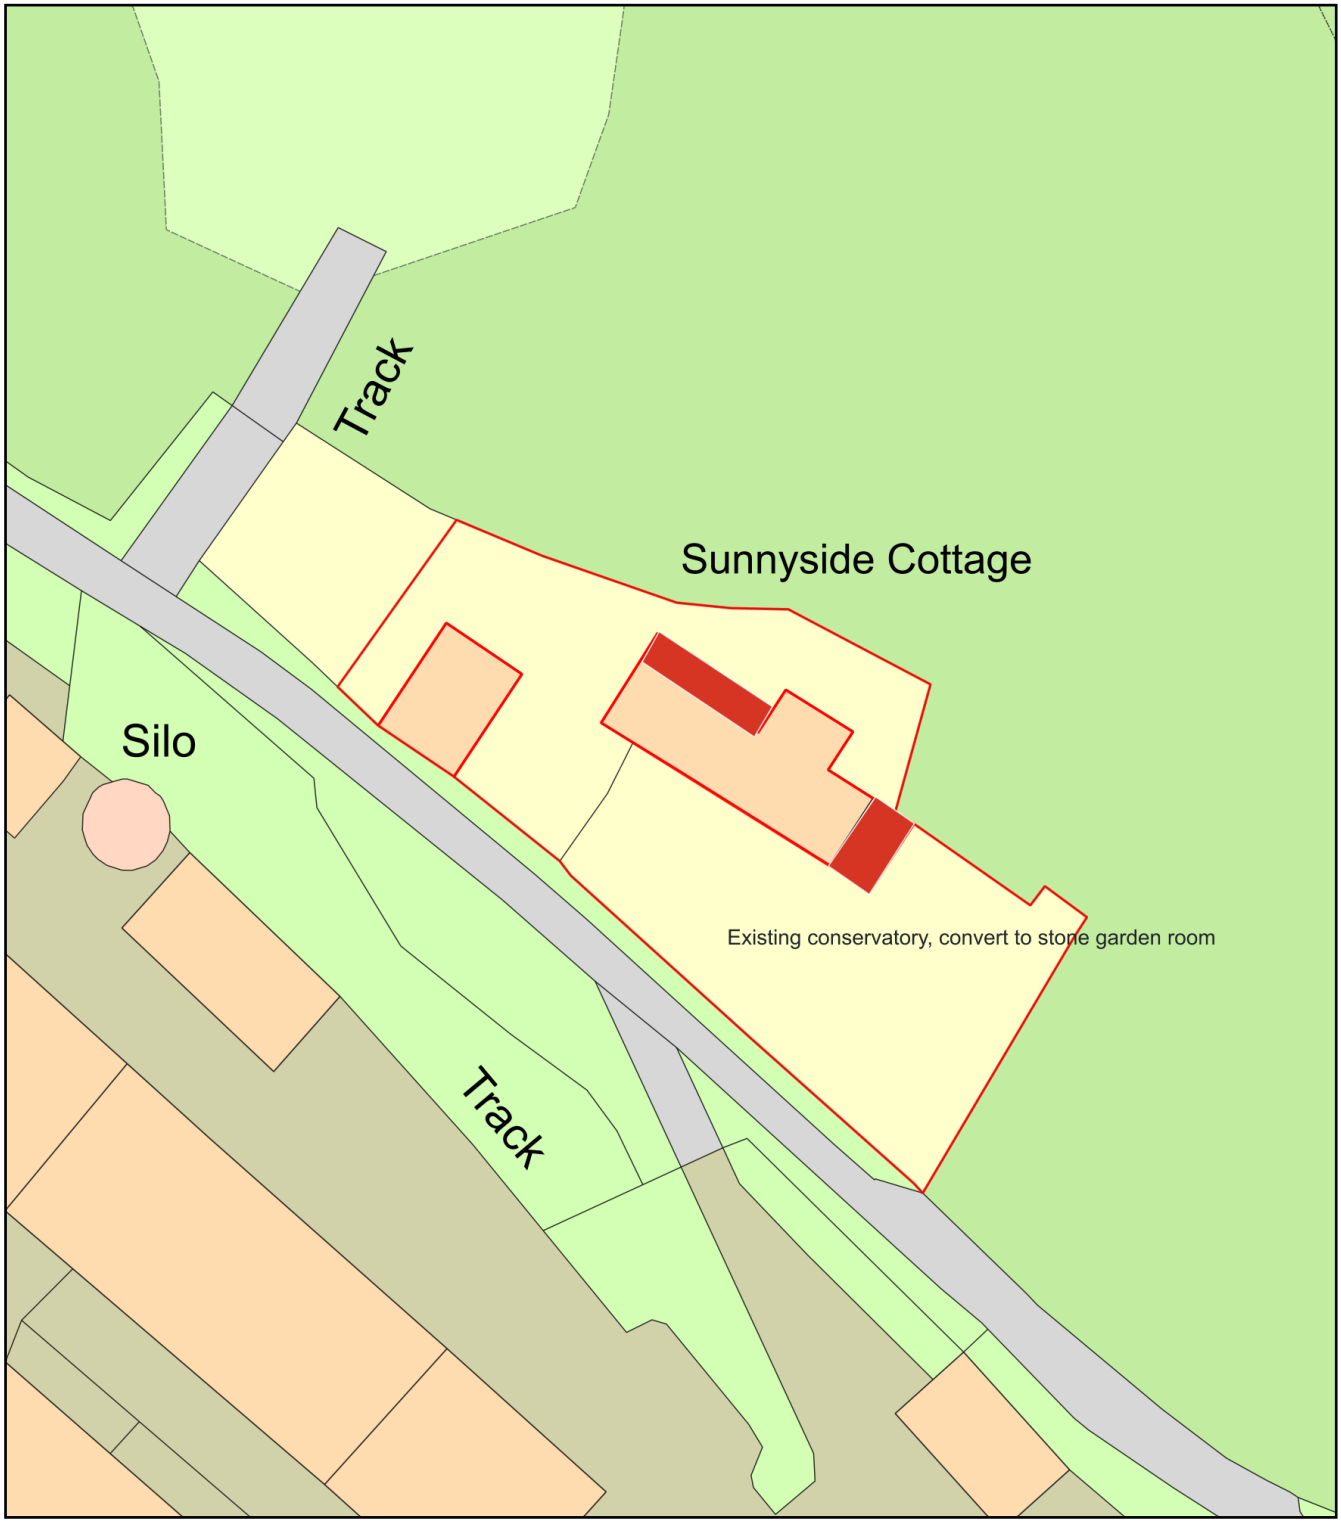

0 20
Metres

N

ReQuestaPlan

Plan Produced for:	Mr & Mrs Smith
Date Produced:	22 Dec 2022
Plan Reference Number:	TQRQM22356092050435
Scale:	1:500 @ A4

© Crown copyright and database rights 2021 OS 100042766