
Scale 1:100

0 1 2 3 4 5 10



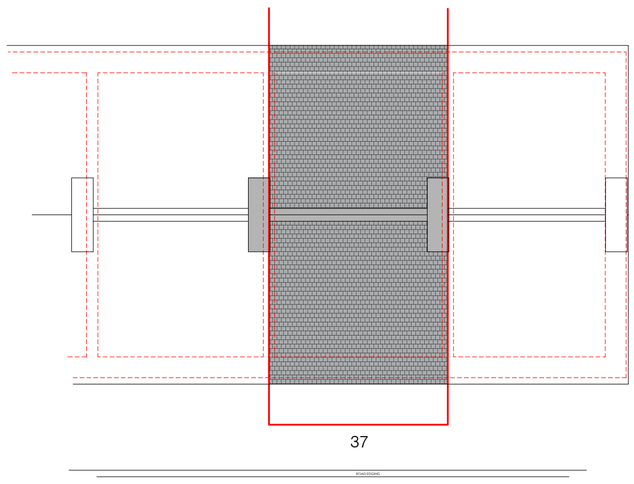

CEMETERY ROAD
CLASS C ROAD

EXISTING ROOF PLAN

S.G ARCHITECTURAL DESIGN
Tel: 07817034426. sgarchitecturaldesign@gmail.com.
www.sgarchitecturaldesign.com


37 ROWAN TREE COTTAGE CEMETERY ROAD BELPER DE561EJ

01 - EXISTING AND PROPOSED

SG PROJECT NO.	PAPER SIZE	DRAWN BY
501	A1	SG
REVISION	SCALES 1:100	
FINAL		

Drawing measurements shall not be obtained by scaling. Verify all dimensions prior to construction. Immediately report any discrepancies on this document to SG ARCHITECTURAL DESIGN.


REV.	DESCRIPTION	DATE	BY	CHK'D

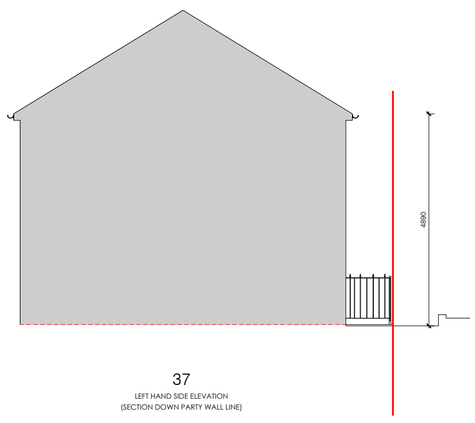

37
LEFT HAND SIDE ELEVATION
(SECTION DOWN PARTY WALL LINE)




35 FRONT ELEVATION | 37 FRONT ELEVATION | 39 FRONT ELEVATION

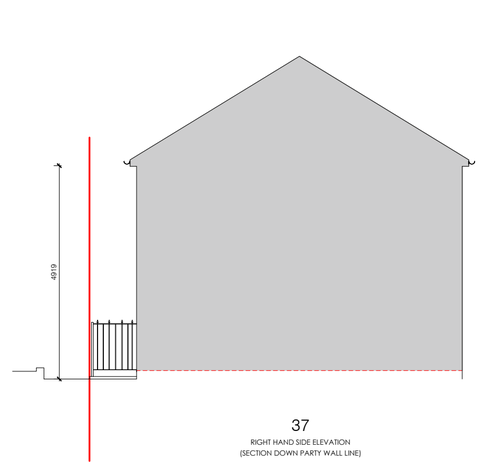


37
RIGHT HAND SIDE ELEVATION
(SECTION DOWN PARTY WALL LINE)

EXISTING

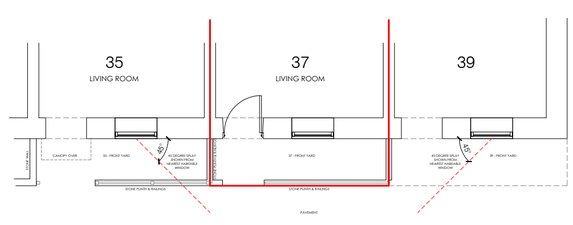

CEMETERY ROAD
CLASS C ROAD

EXISTING ROOF PLAN
(PREVIOUS RAILING HOLDING FOR CAST IRON RAILINGS REMOVED DURING THE WORK)
TAS & TO Wheels
CAST IRON NON ORIGINAL RAILINGS SET ON CENTRE LINE OF STONE PLAIN TO BE REMOVED

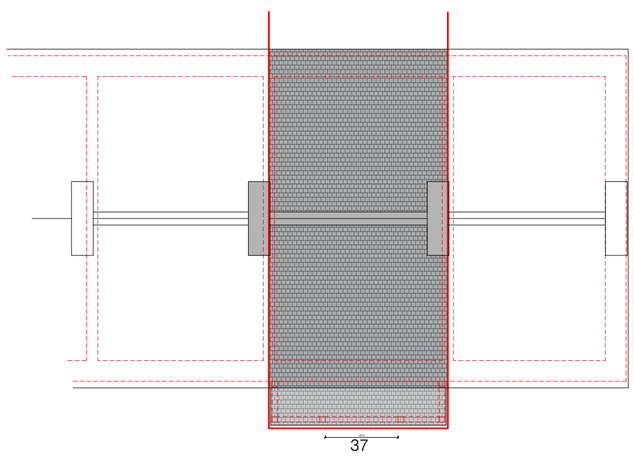

CEMETERY ROAD
CLASS C ROAD

PROPOSED ROOF PLAN

NOTE ALL ADJACENT PROPERTIES Ha dr DRIVEWAYS - SEE PHOTOS
ALL DPs ETC ARE ADHERED TO AS PER HABER VALLEY PLANNING PHASE (PLANNING PHASE) (PLANNING PHASE) (PLANNING PHASE)