Scale 1:100

0 1 2 3 4 5 10



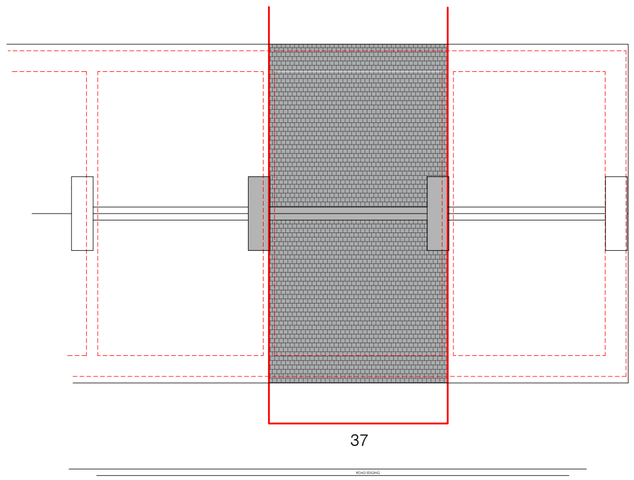

CEMETERY ROAD
CLASS C ROAD

EXISTING ROOF PLAN

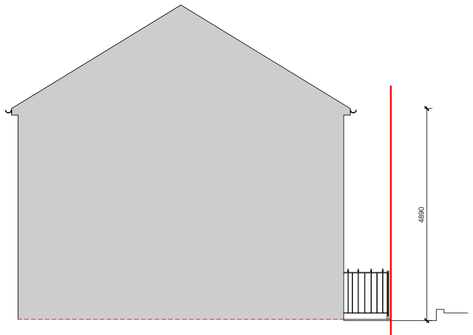

37
LEFT HAND SIDE ELEVATION
(SECTION DOWN PARTY WALL LINE)



35
FRONT
ELEVATION

37
FRONT
ELEVATION

39
FRONT
ELEVATION

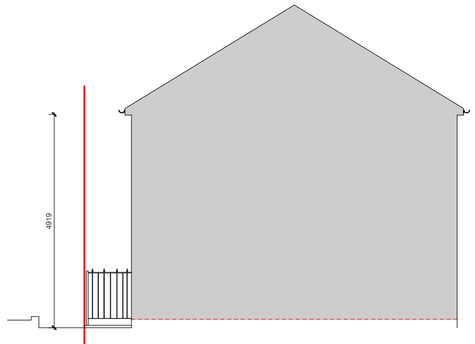

37
RIGHT HAND SIDE ELEVATION
(SECTION DOWN PARTY WALL LINE)

EXISTING

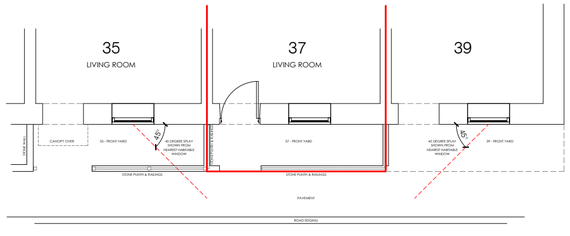

CEMETERY ROAD
CLASS C ROAD

EXISTING STONE PLATIN
(PREVIOUS RAILING PROBABLY FOR CAST IRON RAILINGS REMOVED DURING THE WAR)
TIME IS TO REMAIN
CAST IRON NON-ORIGINAL RAILINGS SET ON CENTRE LINE OF STONE PLATIN TO BE REMOVED

S.G ARCHITECTURAL DESIGN
Tel: 07817034426. sgarchitecturaldesign@gmail.com.
www.sgarchitecturaldesign.com

37 ROWAN TREE COTTAGE CEMETERY ROAD BELPER DE561EJ

02 - EXISTING

SG PROJECT NO.	PAPER SIZE	DRAWN BY
501	A2	SG
REVISION	SCALE(S)	
FINAL	1:100	

Drawing measurements shall not be obtained by scaling. Verify all dimensions prior to construction. Immediately report any discrepancies on this document to SG ARCHITECTURAL DESIGN.

REV.	DESCRIPTION	DATE	BY	CHK'D