Scale 1:100

0 1 2 3 4 5 10


35

LIVING ROOM

37

LIVING ROOM

39

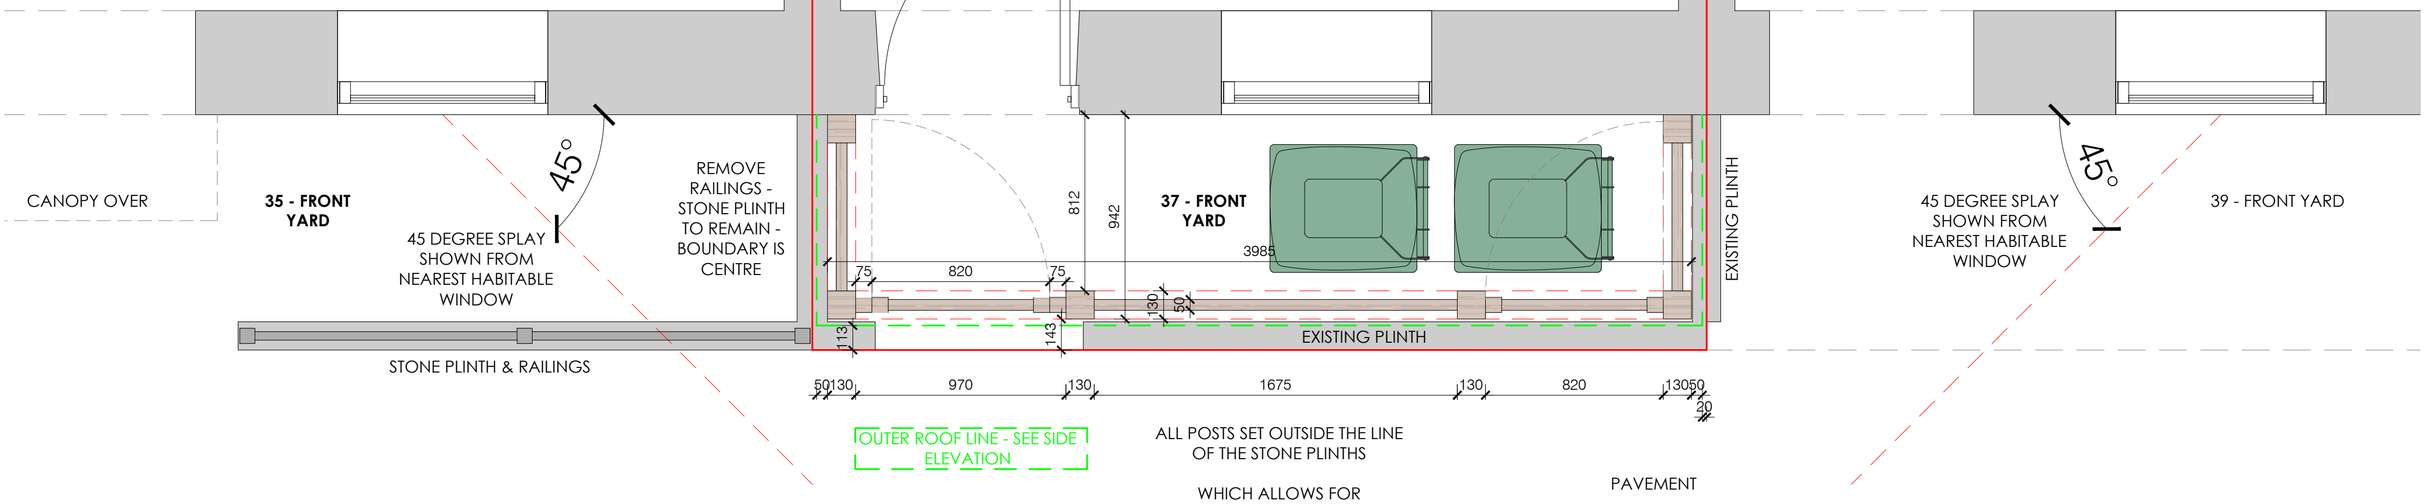


# CEMETERY ROAD

## CLASS C ROAD

EXISTING STONE PLINTH
(PREVIOUS RAILING HOUSING FOR CAST IRON RAILINGS REMOVED DURING THE WAR)

THIS IS TO REMAIN

CAST IRON NON ORIGINAL RAILINGS SET ON CENTRE LINE OF STONE PLINTH TO BE REMOVED

N

NO SCALE BAR - TO SCALE REVERT TO 1:50 DRAWINGS


S.G ARCHITECTURAL DESIGN

Tel: 07817034426. sgarchitecturaldesign@gmail.com.

www.sgarchitecturaldesign.com


37 ROWAN TREE COTTAGE CEMETERY ROAD BELPER DE561EJ

05 - PROPOSED FLOOR PLANS

| SG PROJECT NO. | PAPER SIZE | DRAWN BY |
|---|---|---|
| 501 | A2 | SG |
| REVISION | SCALES | 1:20 |
| FINAL | | |


Drawing measurements shall not be obtained by scaling. Verify all dimensions prior to construction. Immediately report any discrepancies on this document to SG ARCHITECTURAL DESIGN.


| REV. | DESCRIPTION | DATE | BY | CHK'D |
|---|---|---|---|---|