
Module Type: QPEAK DUO M-G11 400W

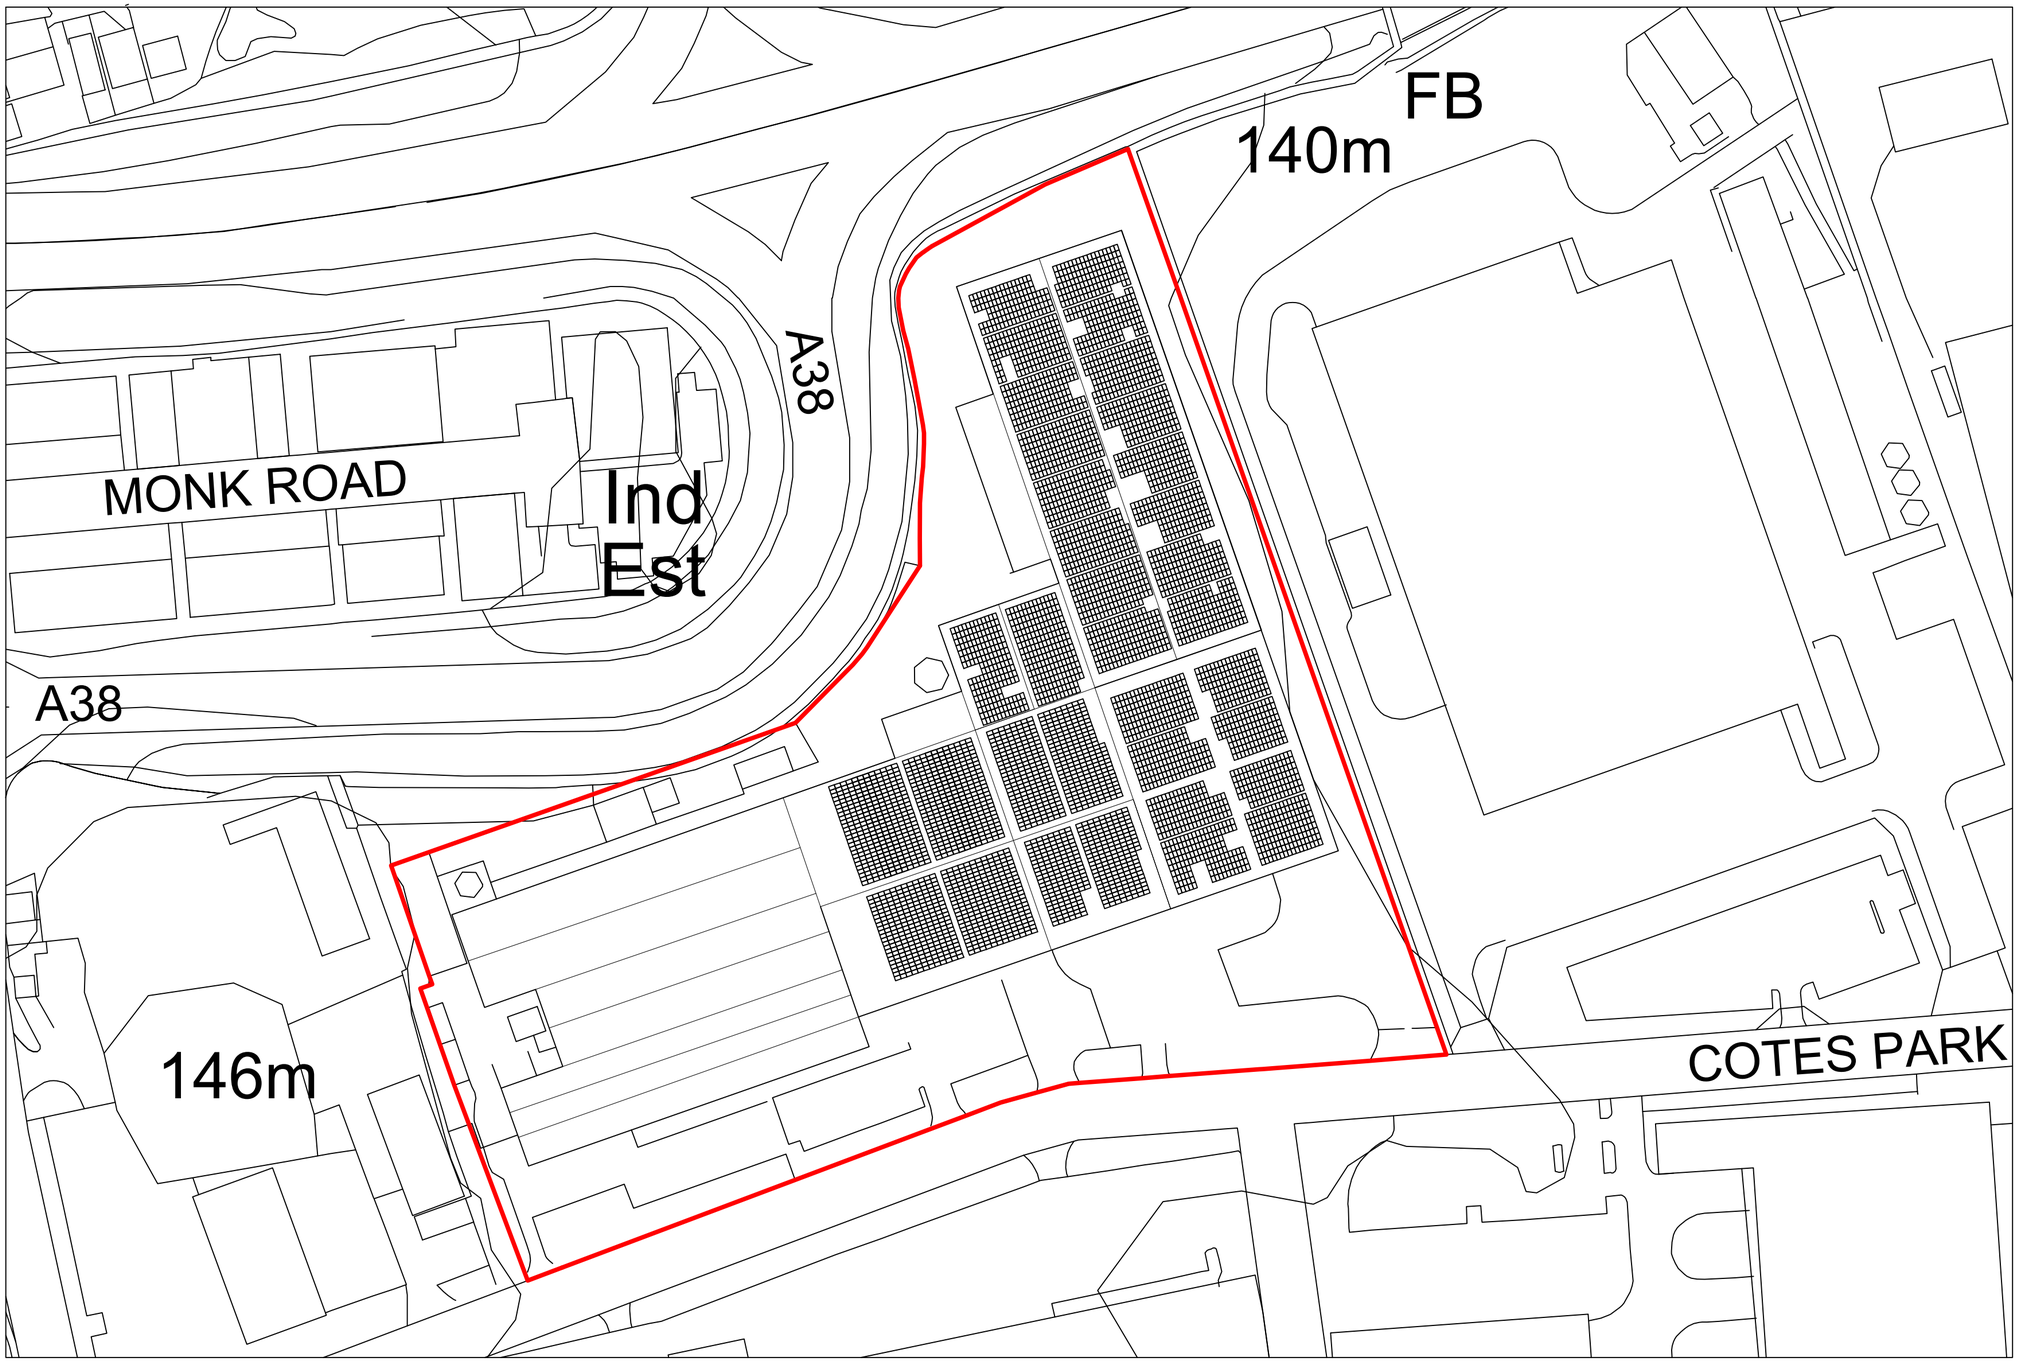

N

Ordnance Survey, (c) Crown Copyright 2022. All rights reserved. Licence number 100022432

1:1250
0m 10m 30m 60m

LYNTON DESIGN SERVICES
April Cottage, Broadlanes, Six Ashes,
Nr Bridgnorth, WV15 6EG.
T: 01299 266856
M: 07912 143849
E: Rob@lyntondesignservices.com

DEBURR & BREAK ALL SHARP EDGES
DO NOT SCALE DRAWING
DIMENSIONS IN MILLIMETRES

GENERAL TOLERANCES

	0-100	100-500	500-1000	1000+
X	±0.25	±0.5	±1	±2
X.X	±0.05	±0.1	±0.5	±1
X.XX	±0.01	±0.05	±0.25	±0.5

ANGULAR DIMENSIONS ±0.5°

DRAWN:	
DRAWN DATE:	
CHECKED:	
CHECKED DATE:	
APPROVED:	
APPROVED DATE:	
MFG APPROVED:	
MFG APP'D DATE:	

3RD ANGLE PROJECTION

SHEET: 1 OF 1

TITLE:
Roof Layout Plan
Cotes Park, Somercotres
Alfreton
DE55 4RH

MATERIAL: | FINISH: | WEIGHT:

PROJECT: | DRAWING NO.: P161.310 | REVISION: 02

CUSTOMER: | SCALE: 1:1250 | SIZE: A2