


FIRST FLOOR PLAN SCALE 1:50



PRINCIPAL ELEVATION EAST TO BROWNS LANE SCALE 1:50




SIDE ELEVATION NORTH SCALE 1:50

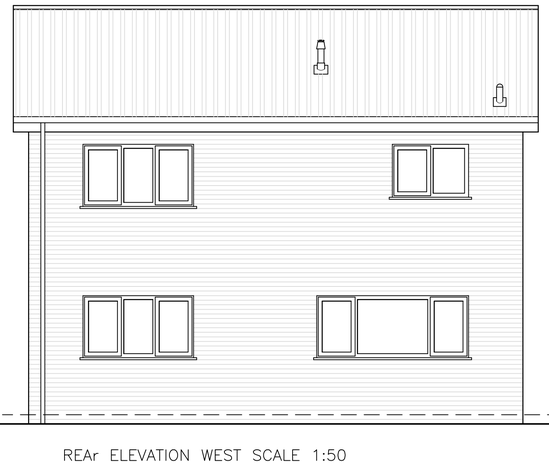


REAr ELEVATION WEST SCALE 1:50




SIDE ELEVATION SOUTH SCALE 1:50

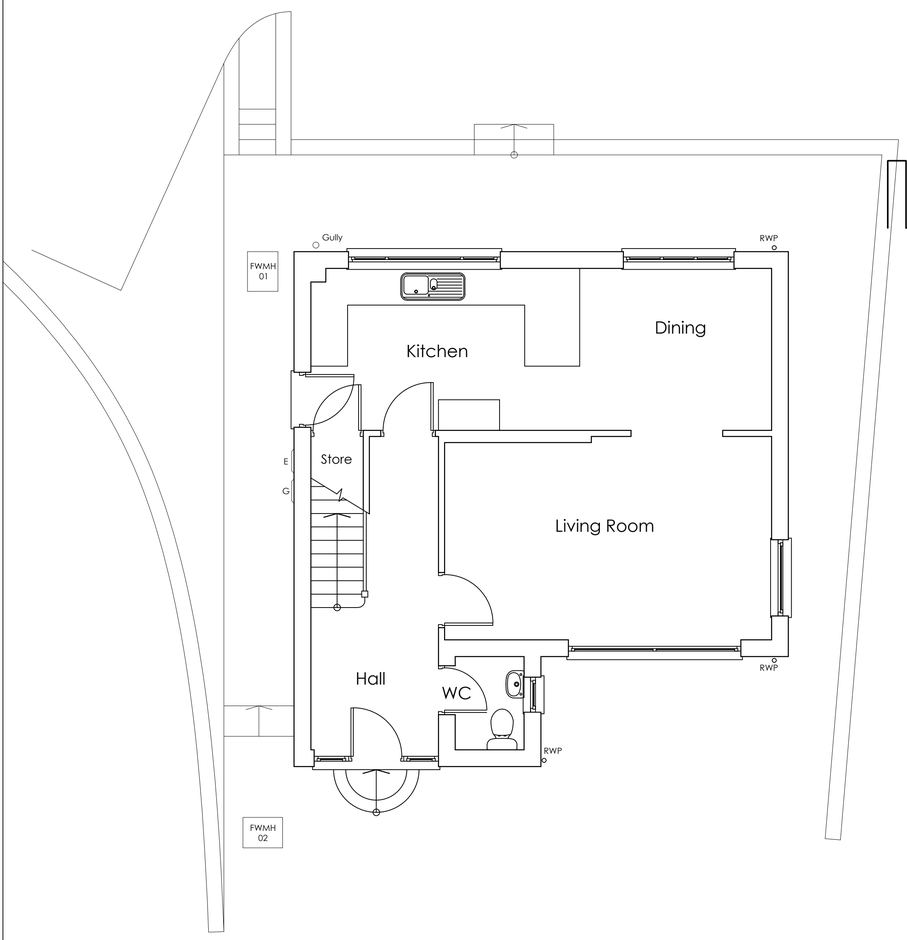

GROUND FLOOR PLAN SCALE 1:50

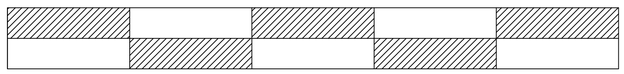

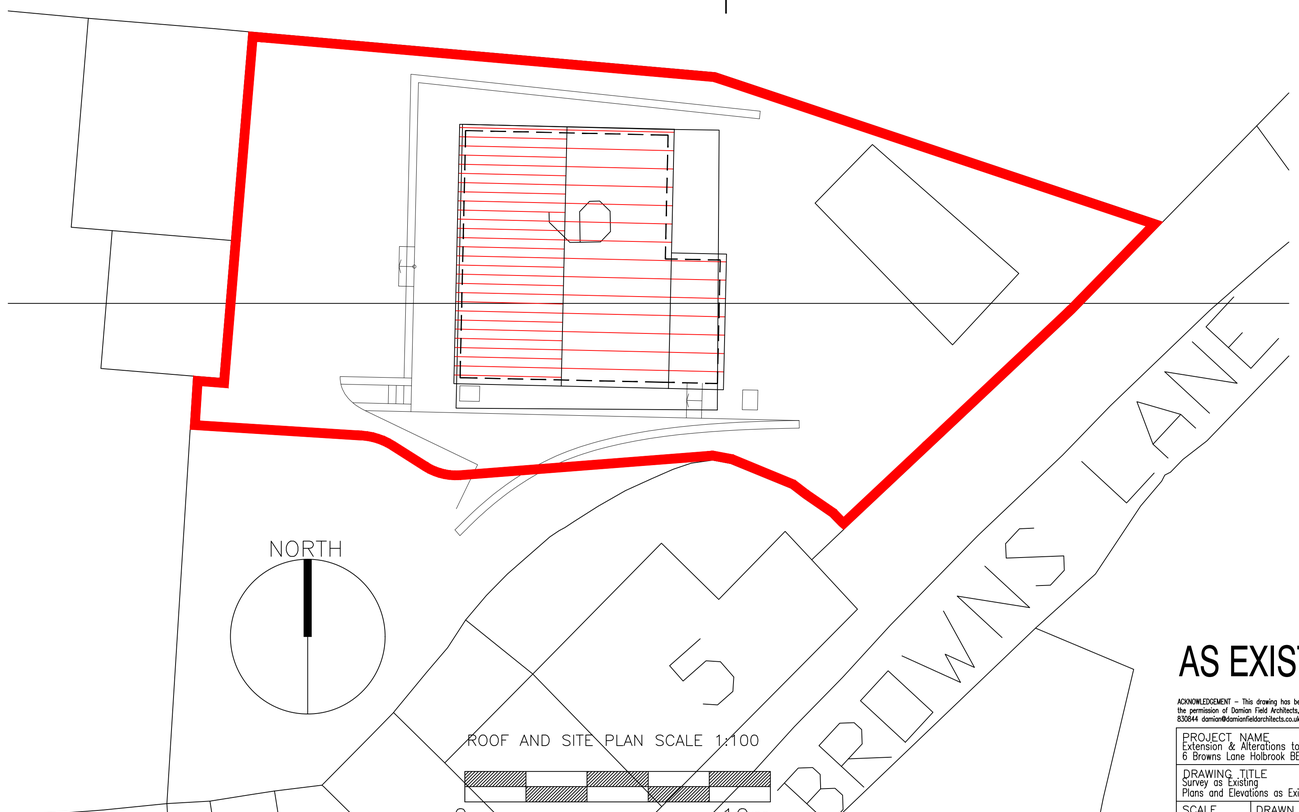

ROOF AND SITE PLAN SCALE 1:100

AS EXISTING

ACKNOWLEDGEMENT – This drawing has been produced on the base of a survey carried out by and with the permission of Damian Field Architects, Springwood House, 4 Rose Lane, Liverpool, L18 5ED 07950 830844 damian@damianfieldarchitects.co.uk

PROJECT NAME Extension & Alterations to Dwelling 6 Browns Lane Holbrook BELPER DE56 0UJ			JOB NO. DMA22–015
DRAWING TITLE Survey as Existing Plans and Elevations as Existing.			DWG NO. EX 81 01
SCALE 1:50	DRAWN BY DM	DATE 20/12/22	REV. A

AMENDENTS
A, redline boundary amended to plan supplied by client DM 22/12/2022

RIBA
Chartered Practice

David McPhee Chartered Architect
1 Rutland Drive Mickleover Derby DE3 9FW Tel- 01332 988279 E mail- dave@davidmcpheearchitect.co.uk

This drawing is copyright. Contractor must check all dimensions on site, working only from grid & figure dimensions. Any discrepancies are to be reported to the designer before work commences.