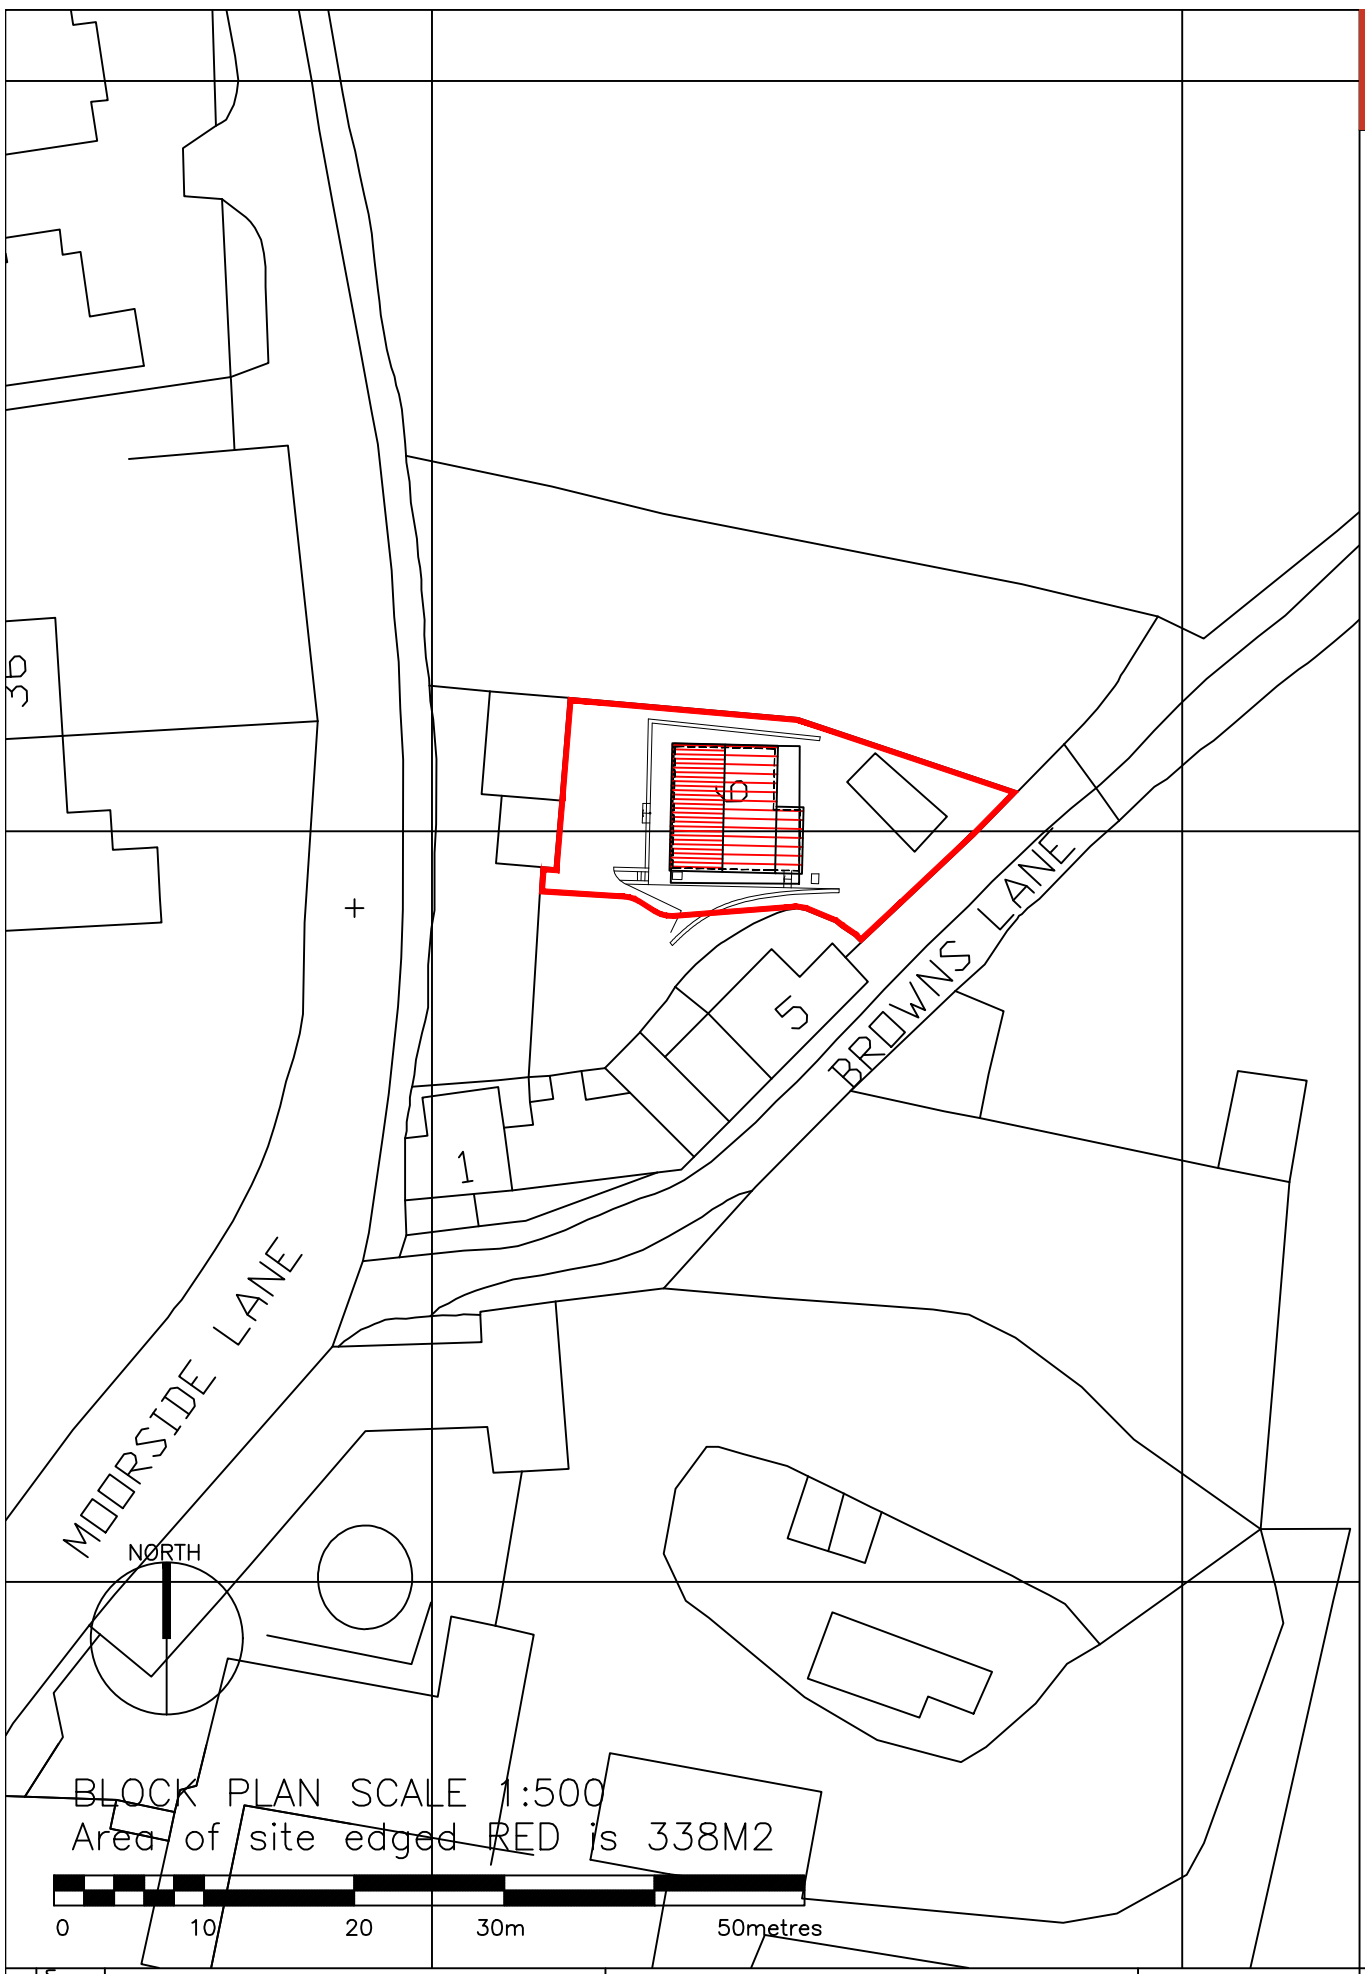


BLOCK PLAN SCALE 1:500
Area of site edged RED is 338M2

RIBA Chartered Practice

David McPhee Chartered Architect

1 Rutland Drive Mickleover Derby DE3 9FW Tel- 01332 988279 E mail- dave@davidmcpheearchitect.co.uk

AMENDENTS
A. redline boundary amended to plan supplied by client DM 22/12/2022

PROJECT NAME Extension & Alterations to Dwelling 6 Browns Lane Holbrook BELPER DE56 0UJ			JOB NO. DMA22–015
DRAWING TITLE Survey as Existing Block Plan as Existing.			DWG NO. EX 81 03
SCALE 1:500	DRAWN BY DMcPhee	DATE 20/12/22	REV. A

This drawing is copyright
Contractor must check all dimensions on site, working only from grid & figure dimensions.
Any discrepancies are to be reported to the designer before work commences.