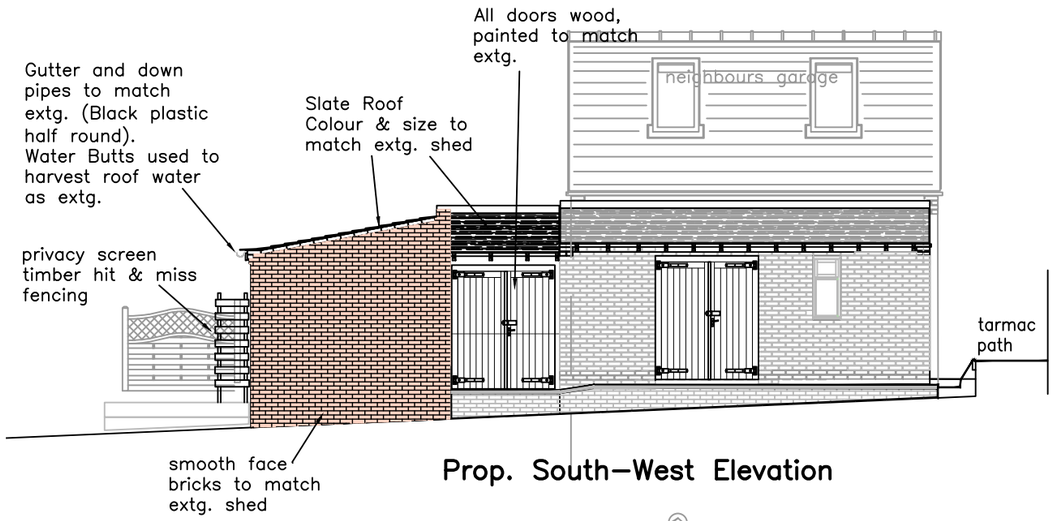

Prop. South–West Elevation

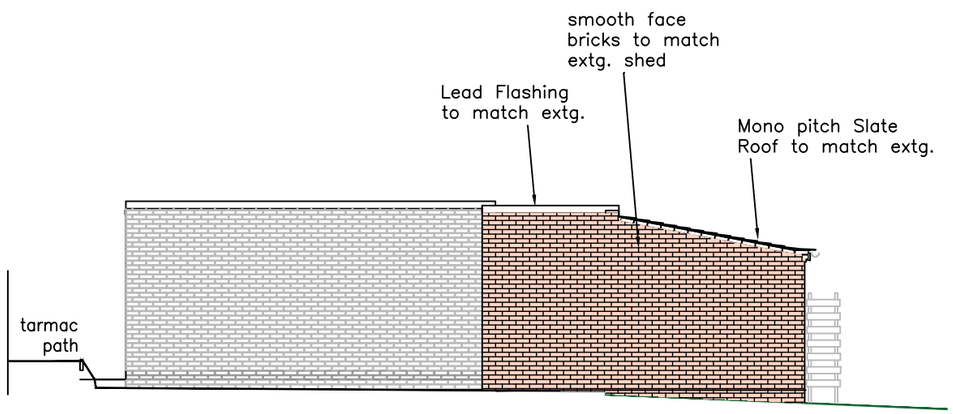

Prop. North–West Elevation

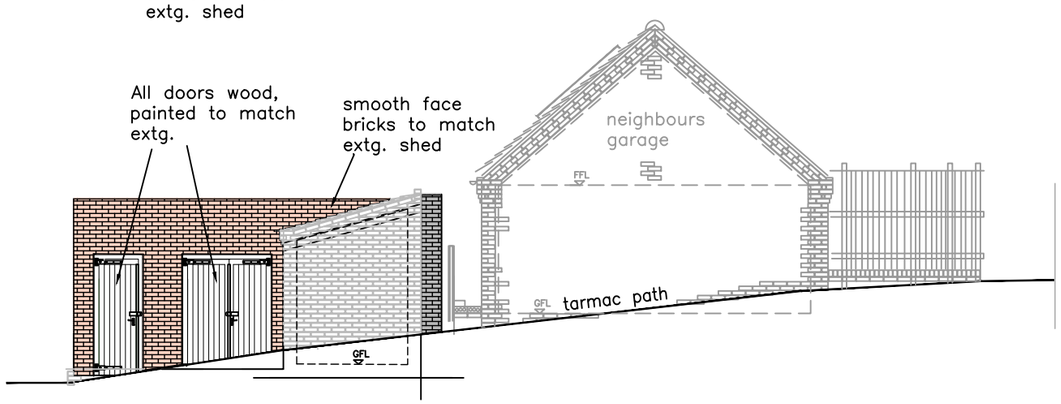

Prop. South–East Elevation

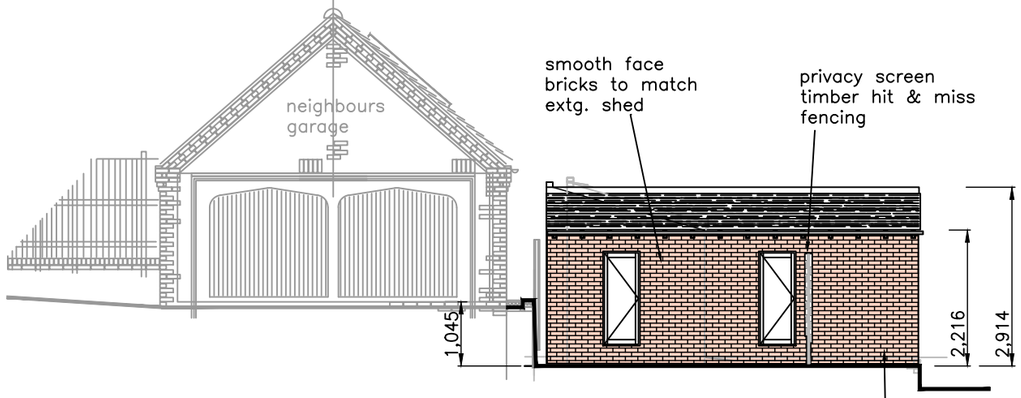

Prop. North–East Elevation

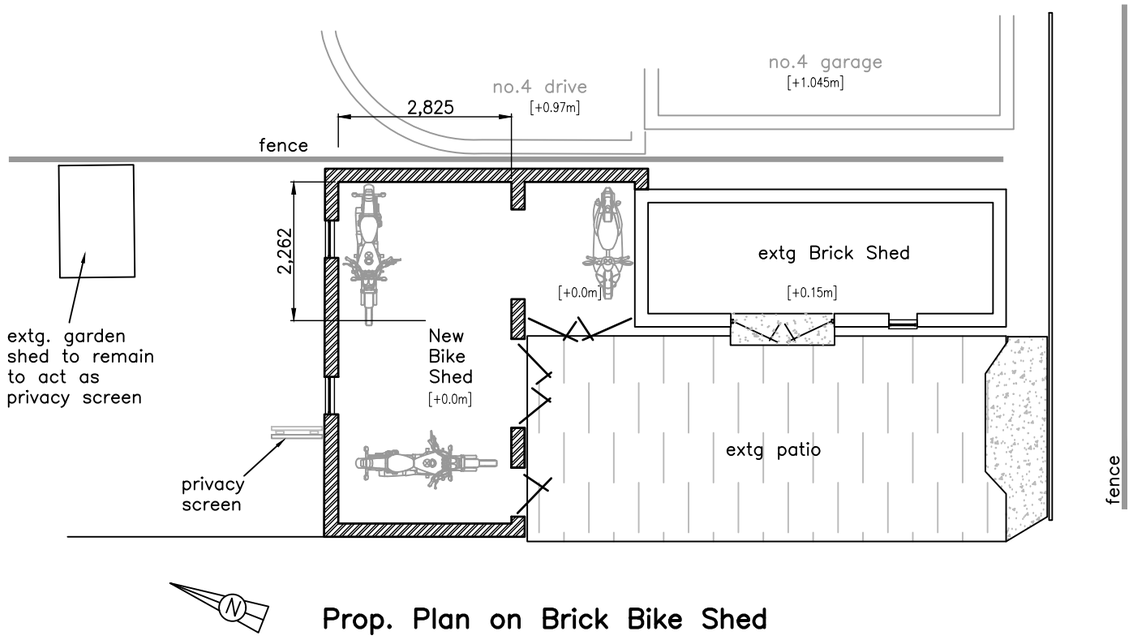

Prop. Plan on Brick Bike Shed

MR A.C. GRACE

3 SOUTHVIEW MILFORD
BELPER DE56 0RH

PROPOSED BRICK BIKE SHED
PLANS & ELEVATIONS
scale 1:100

drg. no. ACG1222–4 rev.A

A: added North–west elevation