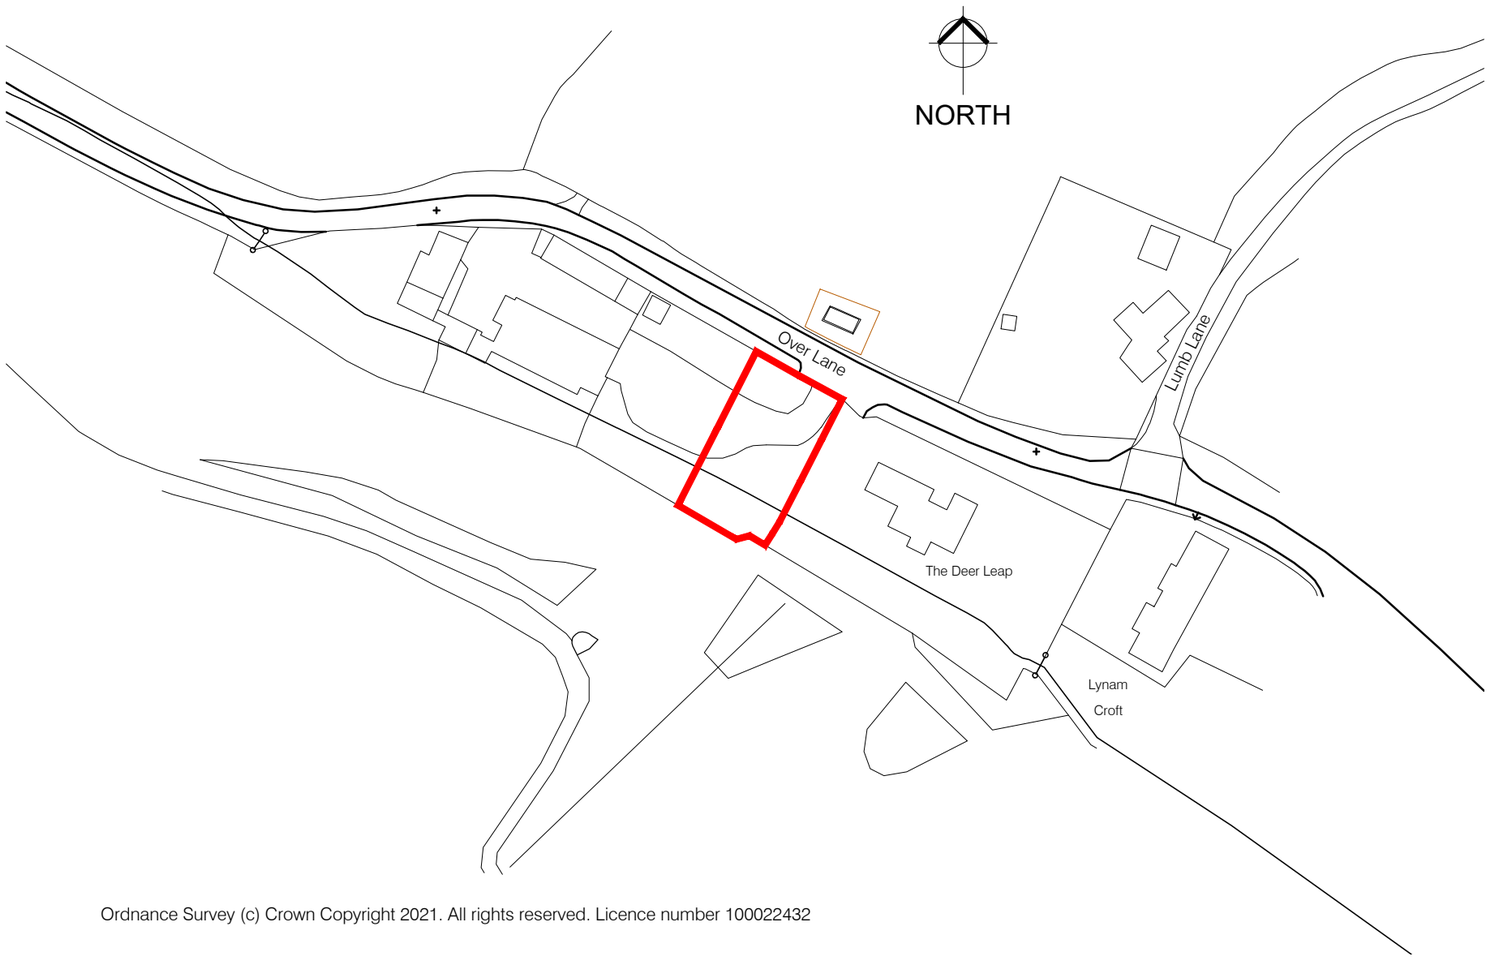


Ordnance Survey (c) Crown Copyright 2021. All rights reserved. Licence number 100022432

Rev.	Description	Date	By	Chk'd
P1	Issued for planning	13-07-21	DF	MM

MATTHEW MONTAGUE
ARCHITECTS

The Cheese Factory . Longford Lane . Longford . Ashbourne .
Derbyshire . DE6 3DT

Tel: 01335 330510 . info@matthewmontague.co.uk .
www.matthewmontague.co.uk

Over Lane
Hazelwood

Site location plan

MMA PROJECT REF	SCALE(S)	PAPER SIZE	DRAWN BY
2110	1:1250	A3	DF

PROJECT	ORIGINATOR	ZONE	LEVEL	TYPE	ROLE	NUMBER
OLN -	MMA -	Z1 -	ZZ -	DR -	A -	01002

STATUS	SUITABILITY DESCRIPTION
S0	WORK IN PROGRESS

REVISION	REVISION DESCRIPTION
P1	PRELIMINARY

This document is copyright of Matthew Montague Architects. If in doubt ASK. Drawing measurements shall not be obtained by scaling. Verify all dimensions prior to construction. Immediately report any discrepancies on this document to the Architect. This document shall be read in conjunction with associated models, specifications and related consultant's documents.