

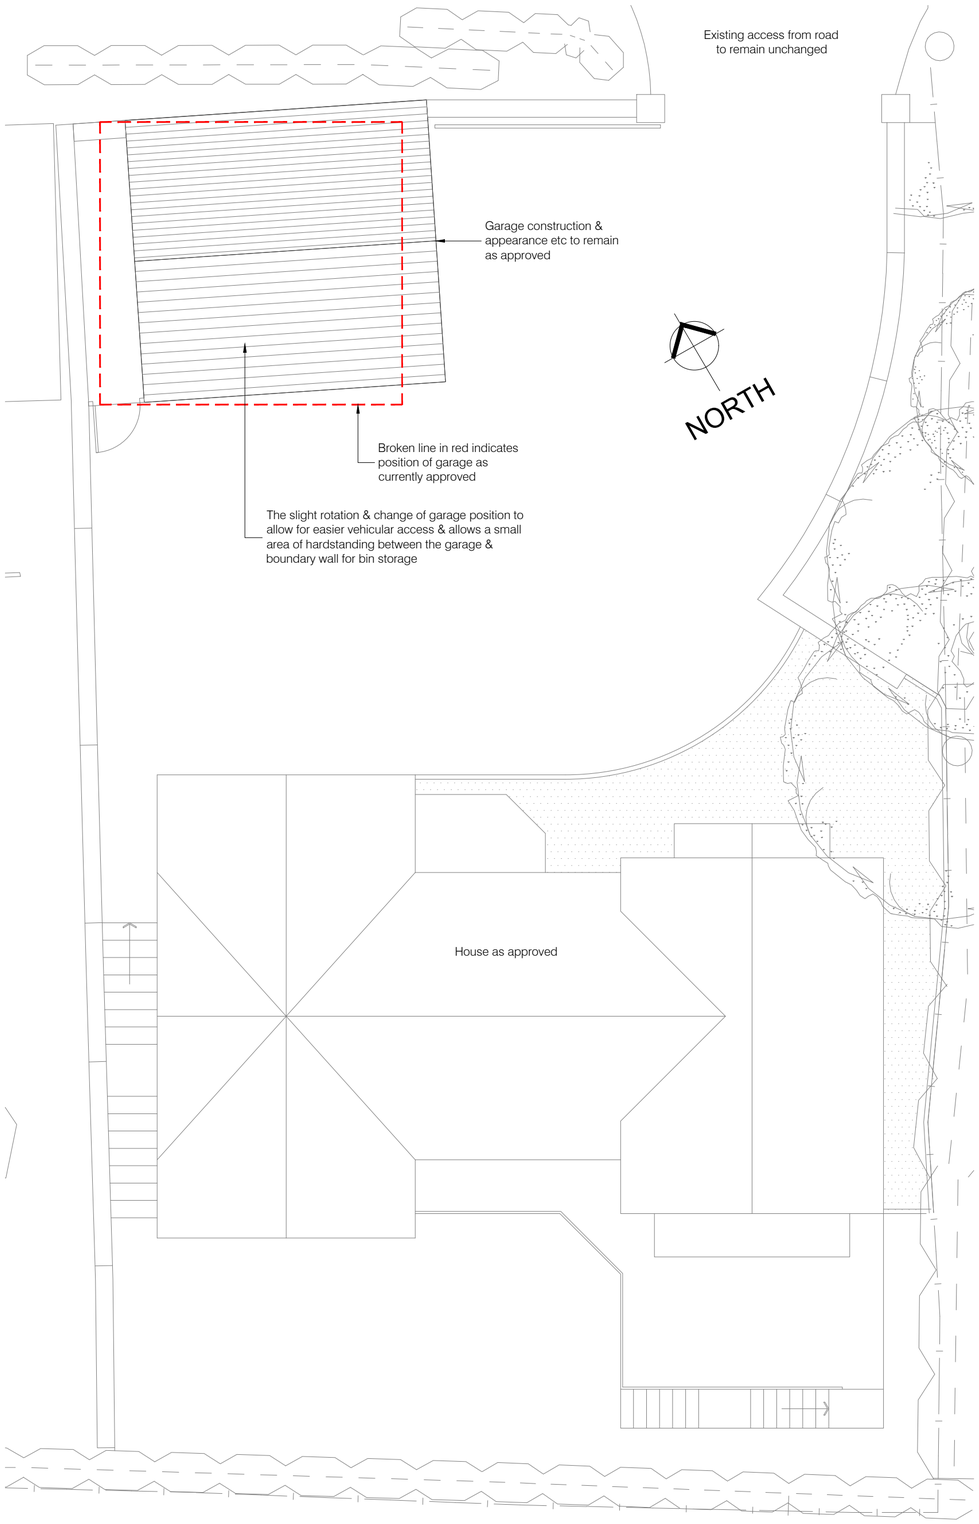


Site Plan
Scale - 1:100

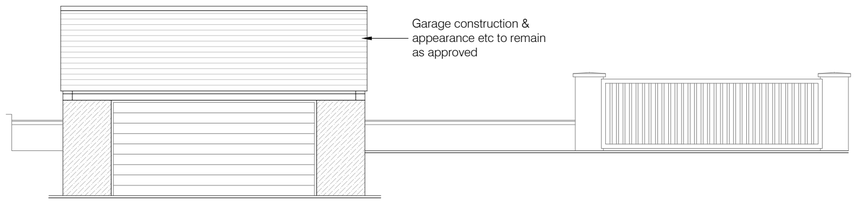


South West Elevation - 1:100
As viewed from driveway

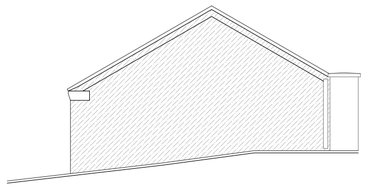

South East Elevation - 1:100
As viewed from driveway



North East Elevation - 1:100
As viewed from road

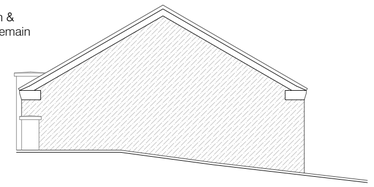

North West Elevation - 1:100
As viewed from neighbouring property

Rev.	Description	Date	By	Chk'd
P1	First Issue	21-12-22	DF	-

MATTHEW MONTAGUE
ARCHITECTS

The Cheese Factory . Longford Lane . Longford . Ashbourne .
Derbyshire . DE6 3DT

Tel: 01335 330510 . info@matthewmontague.co.uk .
www.matthewmontague.co.uk

Gateway House, Over Lane
Hazelwood

Proposed garage position

MMA PROJECT REF	SCALE(S)	PAPER SIZE	DRAWN BY
2110	1:100 / 1:50	A2	DF

PROJECT	ORIGINATOR	ZONE	LEVEL	TYPE	ROLE	NUMBER
OLN -	MMA -	Z1 -	ZZ -	DR -	A -	06503

STATUS	SUITABILITY DESCRIPTION
D5	ISSUED FOR PLANNING

REVISION	REVISION DESCRIPTION
P1	PRELIMINARY

This document is copyright of Matthew Montague Architects. If in doubt ASK. Drawing measurements shall not be obtained by scaling. Verify all dimensions prior to construction. Immediately report any discrepancies on this document to the Architect. This document shall be read in conjunction with associated models, specifications and related consultant's documents.