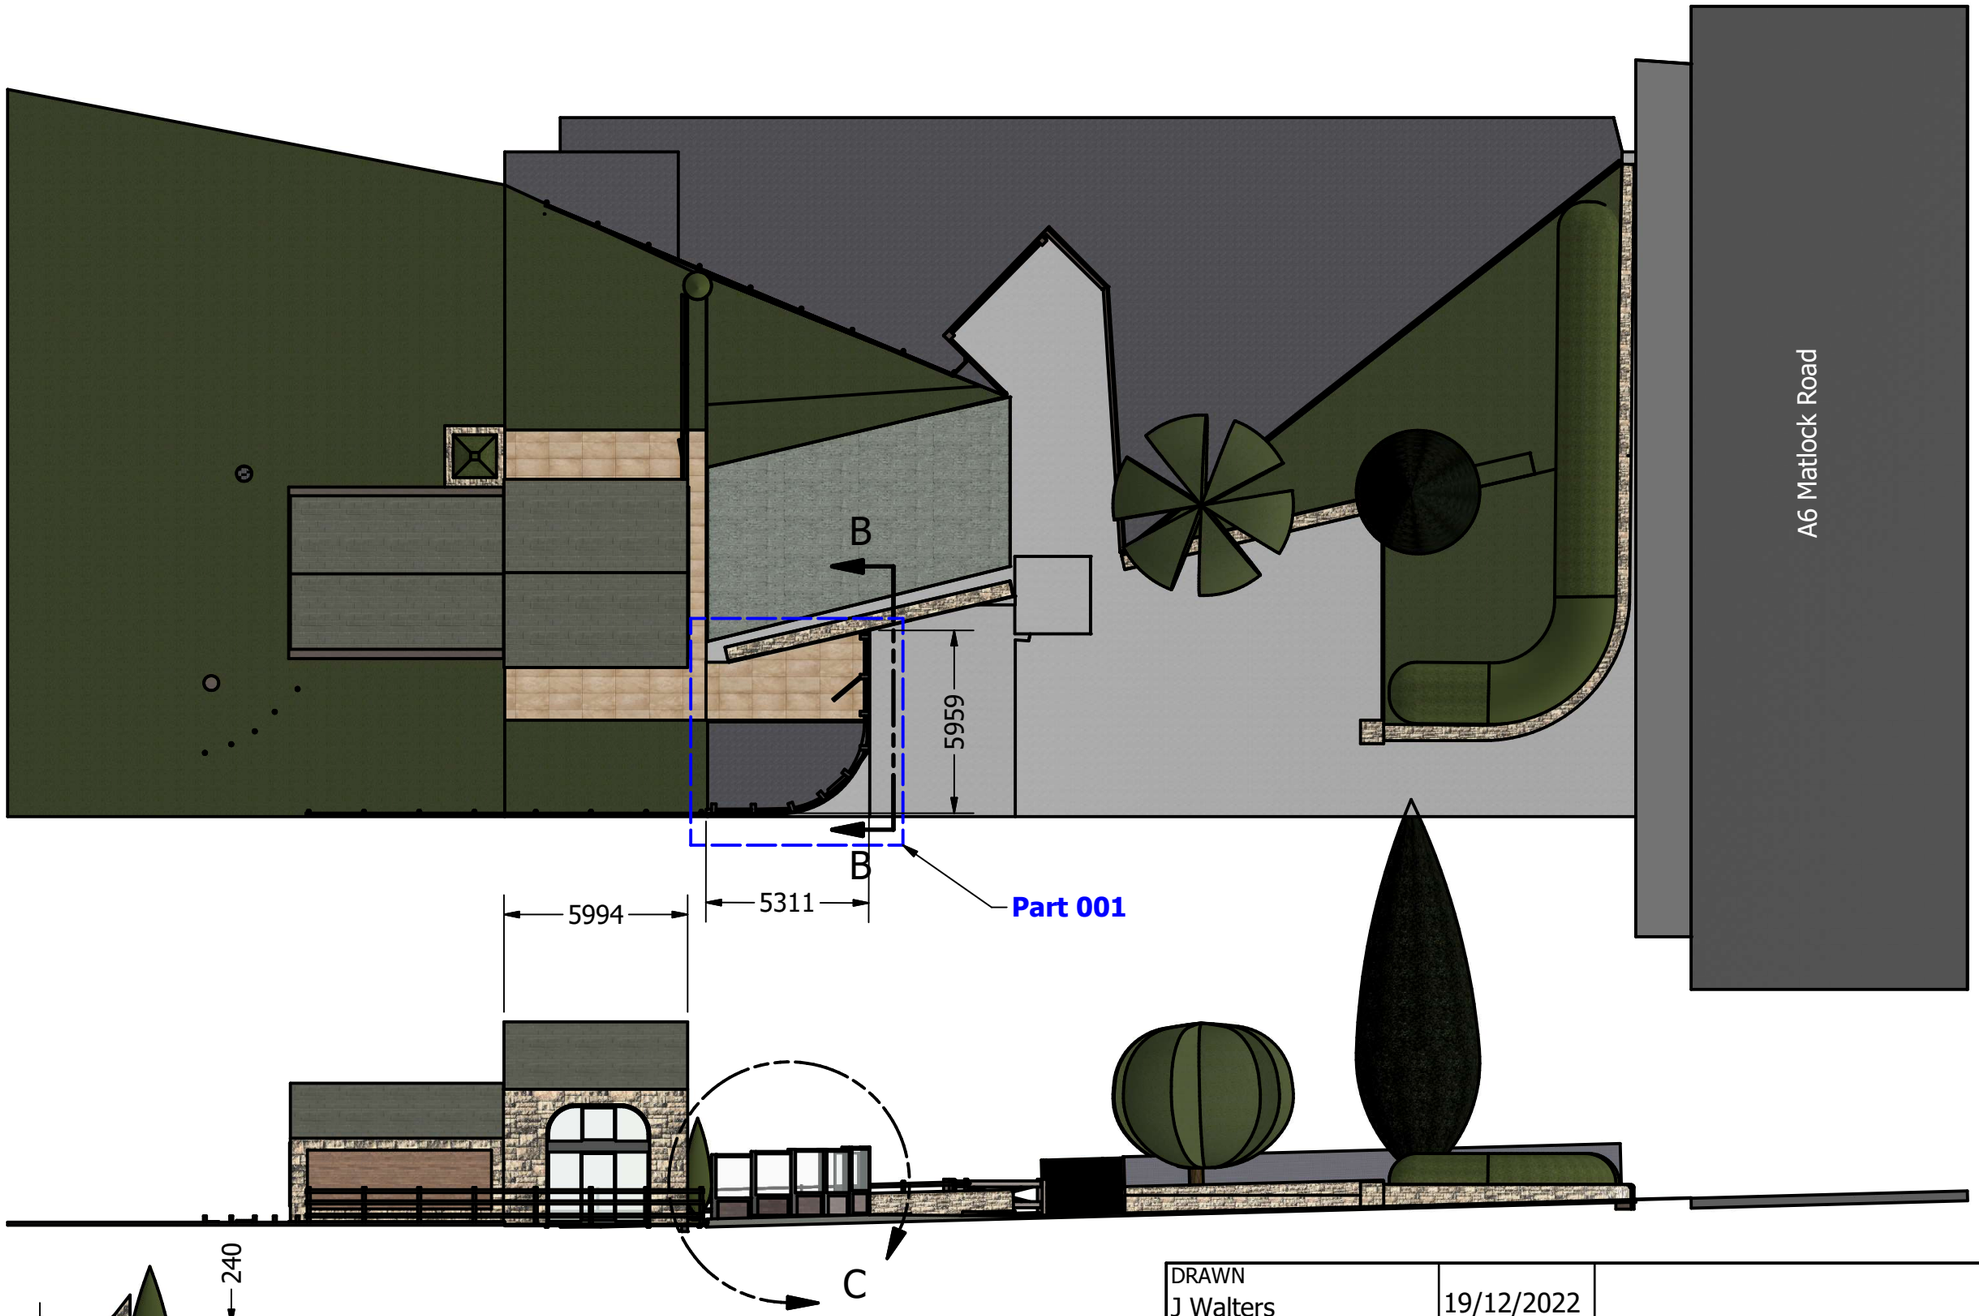

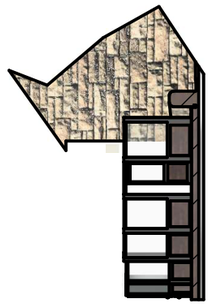

SECTION B-B
SCALE 1 / 200

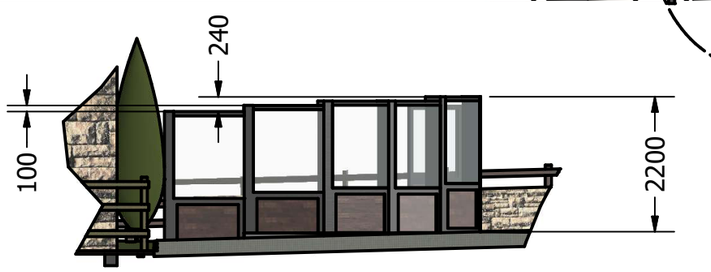

DETAIL C
SCALE 1 / 100

DRAWN J Walters	19/12/2022			
CHECKED		TITLE 3008 - Part 001 Erection of Glazed Fence		
QA				
MFG				
APPROVED				
		SIZE A3	DWG NO AVA/2022/1084 - 3008 Part 001	REV
		SCALE 1:200 & 1:100	SHEET 1 OF 2	