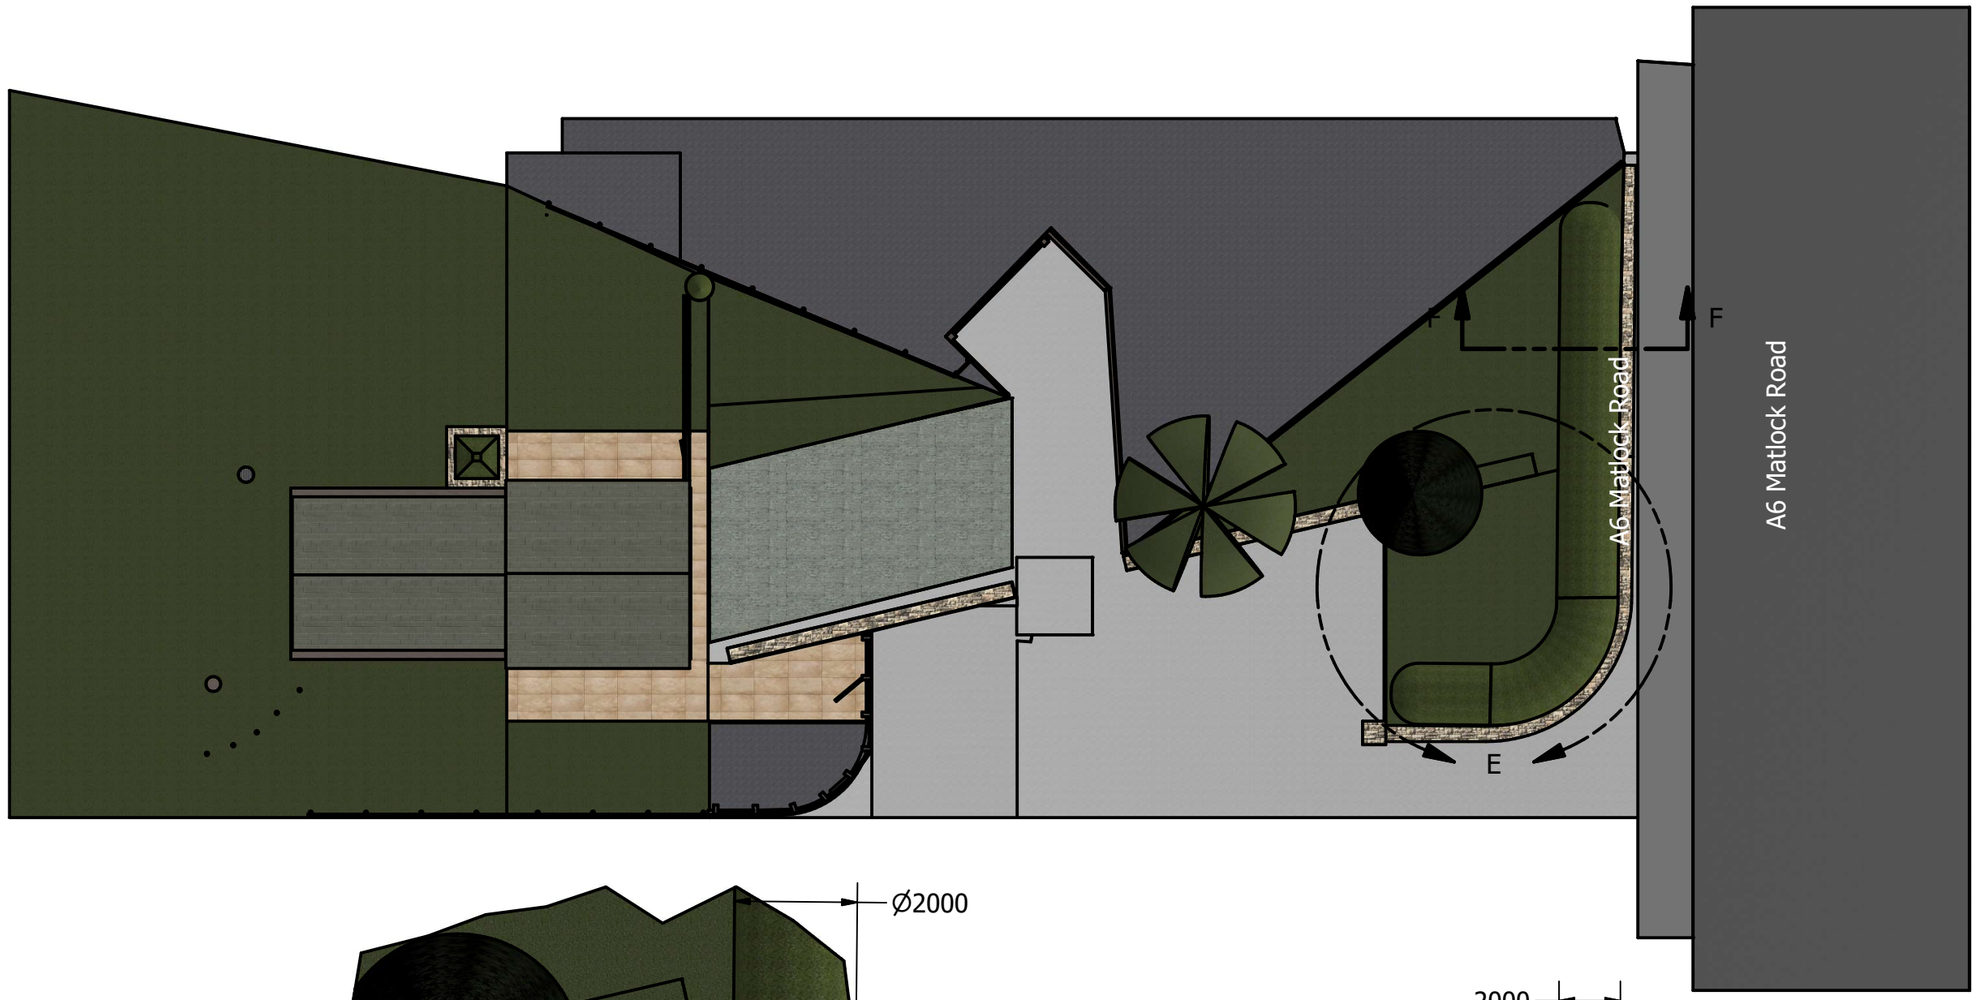

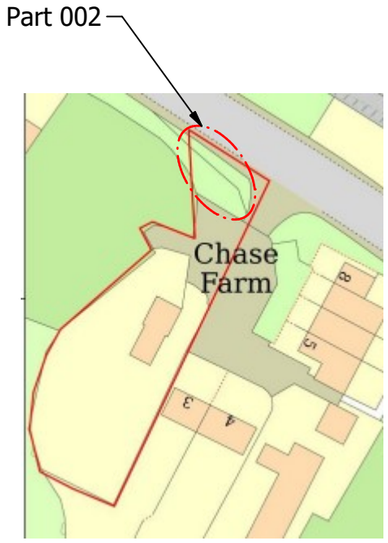

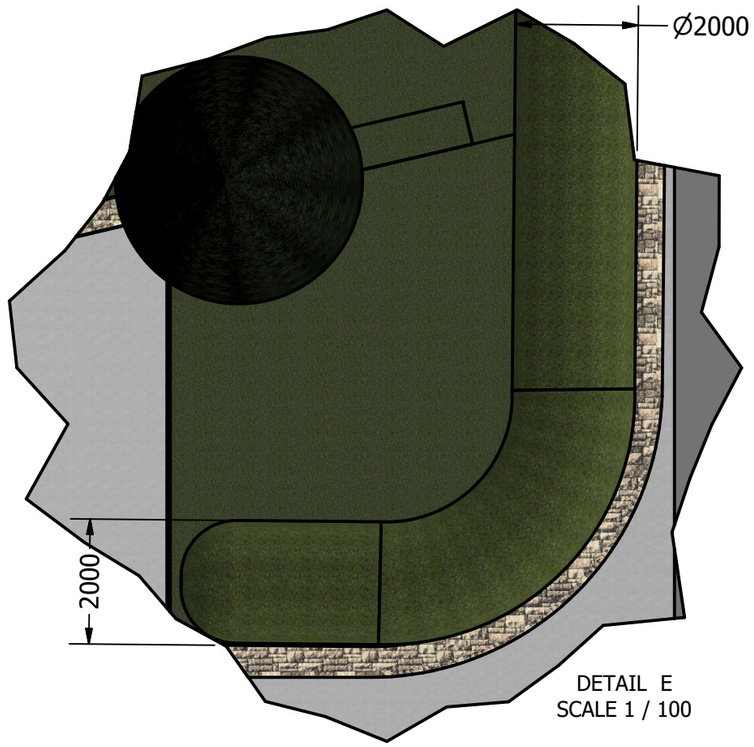

DETAIL E
SCALE 1 / 100

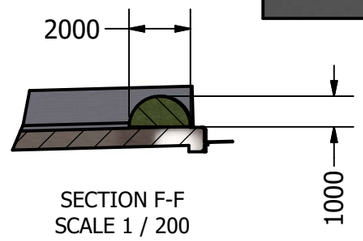

SECTION F-F
SCALE 1 / 200

DRAWN J Walters	19/12/2022			
CHECKED		TITLE 3008 - Part 002 Raised Berm		
QA				
MFG				
APPROVED				
		SIZE A3	DWG NO AVA/2022/1084 - 3008 Part 002	REV
		SCALE 1:200 & 1:100	SHEET 1 OF 2	