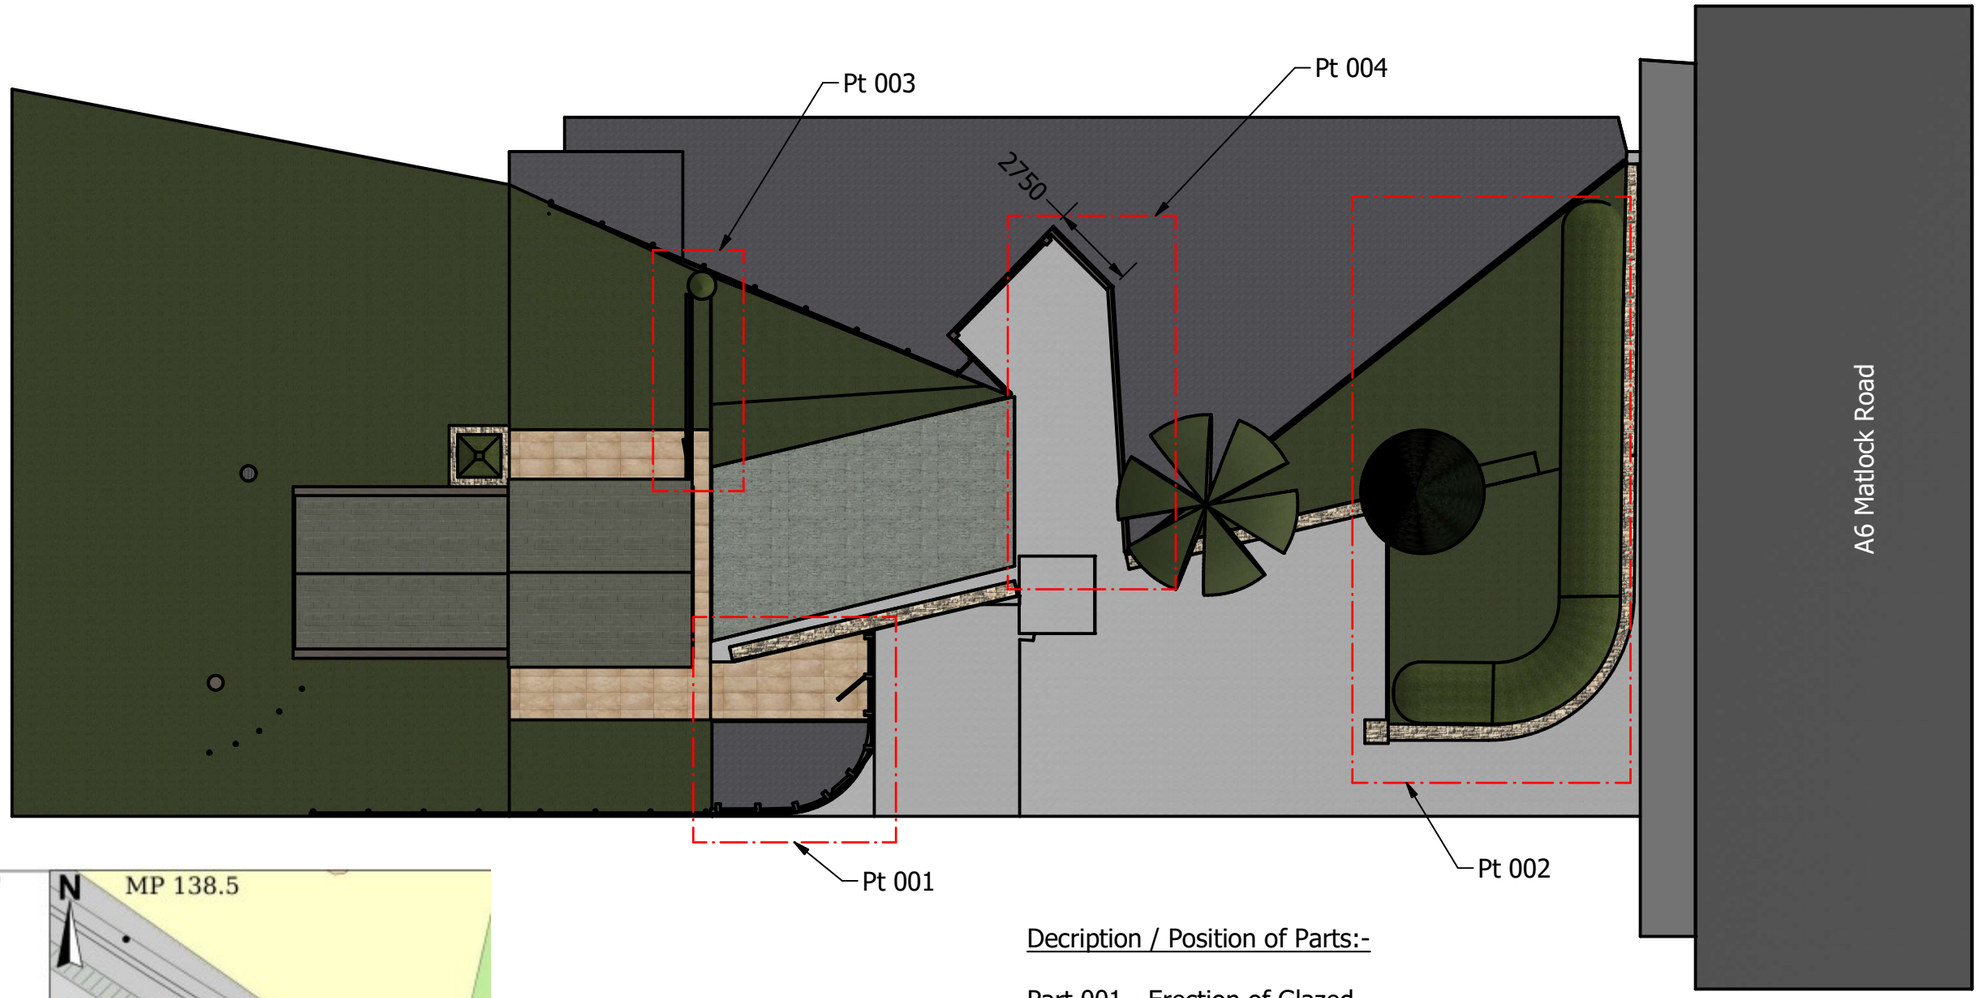

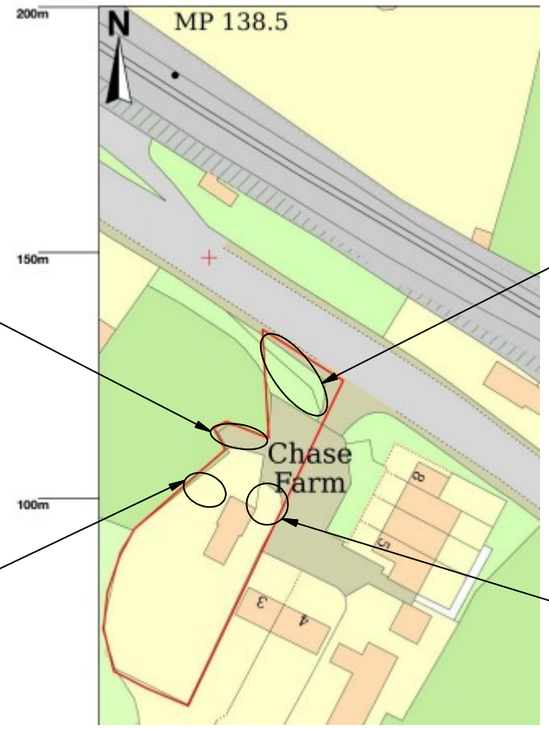

Decription / Position of Parts:-

Part 001 - Erection of Glazed Fence
Part 002 - Raised Berm
Part 003 - Noise Reducing Clear Screen
Part 004 - Secondary Noise Damping Fence

DRAWN J Walters	19/12/2022		
CHECKED		TITLE	
QA		3008 -Site Block	
MFG			
APPROVED			
		SIZE A3	DWG NO AVA/2022/1084 - Site Block Parts ID
		SCALE 1:200 & 1:100	SHEET 1 OF 2