
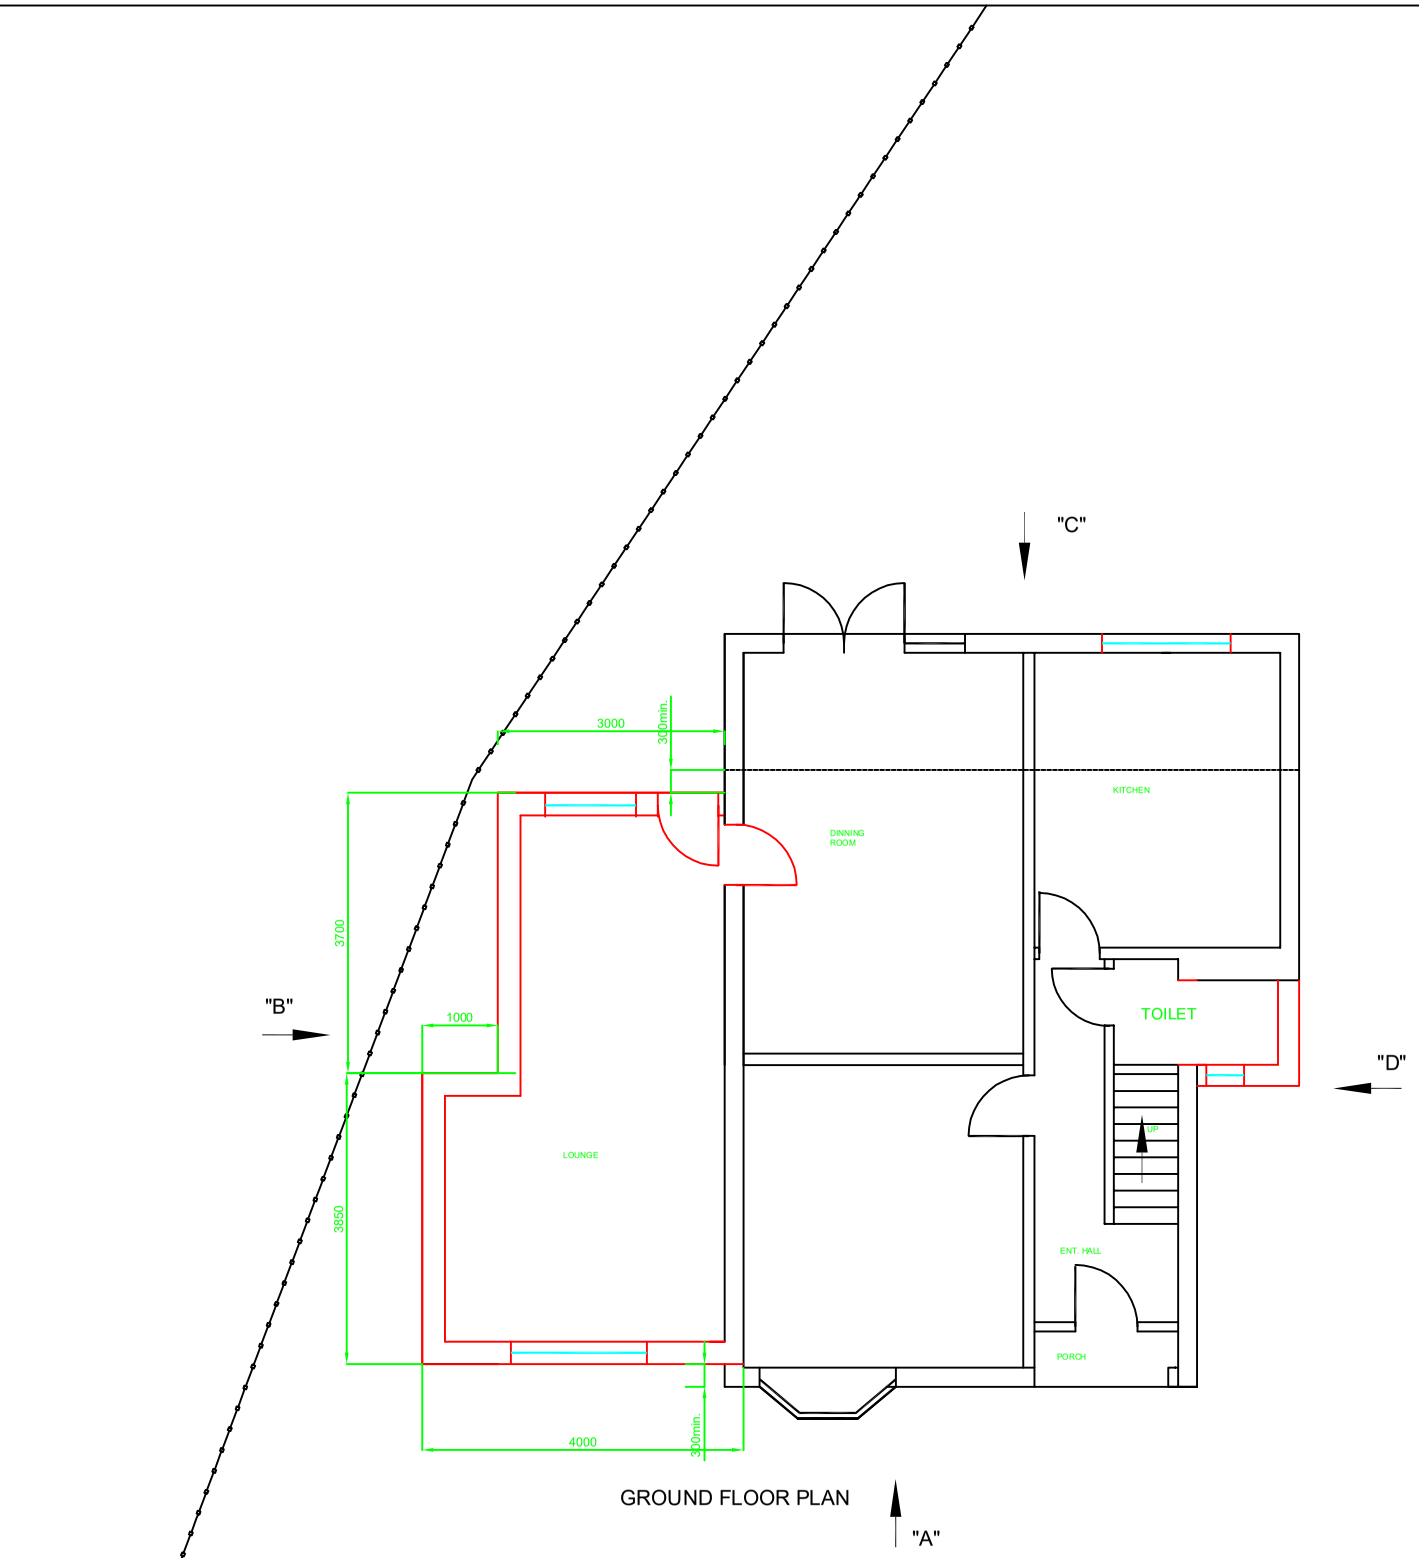


GROUND FLOOR PLAN

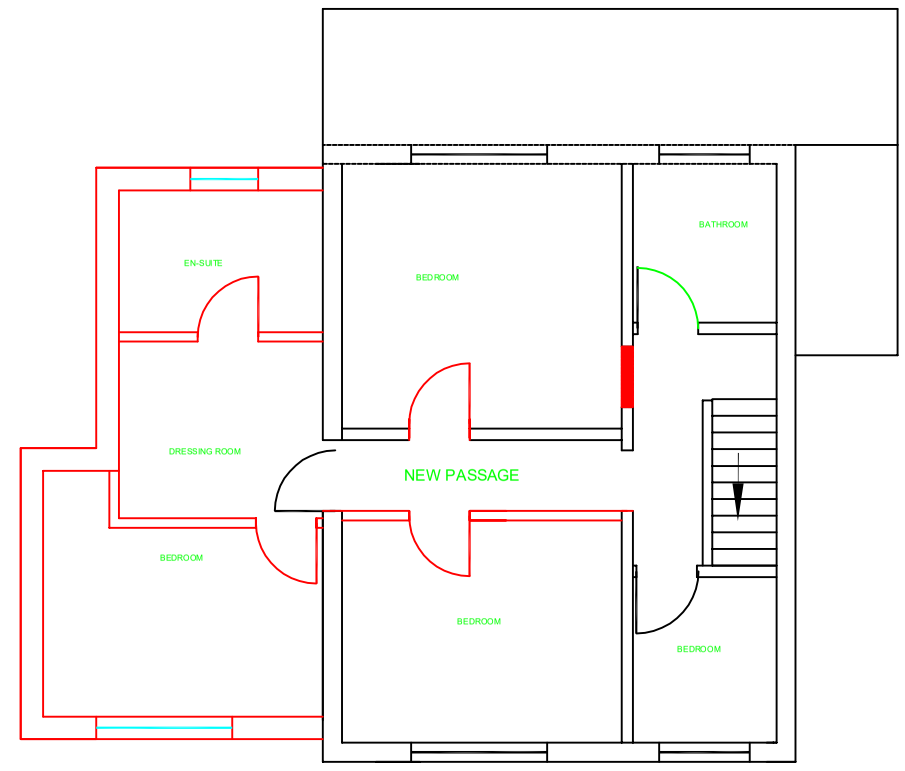

FIRST FLOOR PLAN

PROPOSED DEMOLITION OF GARAGE AND CONSTRUCTION OF SINGLE AND TWO STOREY SIDE EXTENSION AT 212 SANDBED LANE BELPER - PROPOSED PLANS

DRG. No. 2022/ 12

DRAWN	DATE	SCALE
		1 - 100