
BARN RELATIONSHIP WITH EXISTING HEDGES

The Hawthorns Field, Moorwood Moor, DE55 7NU

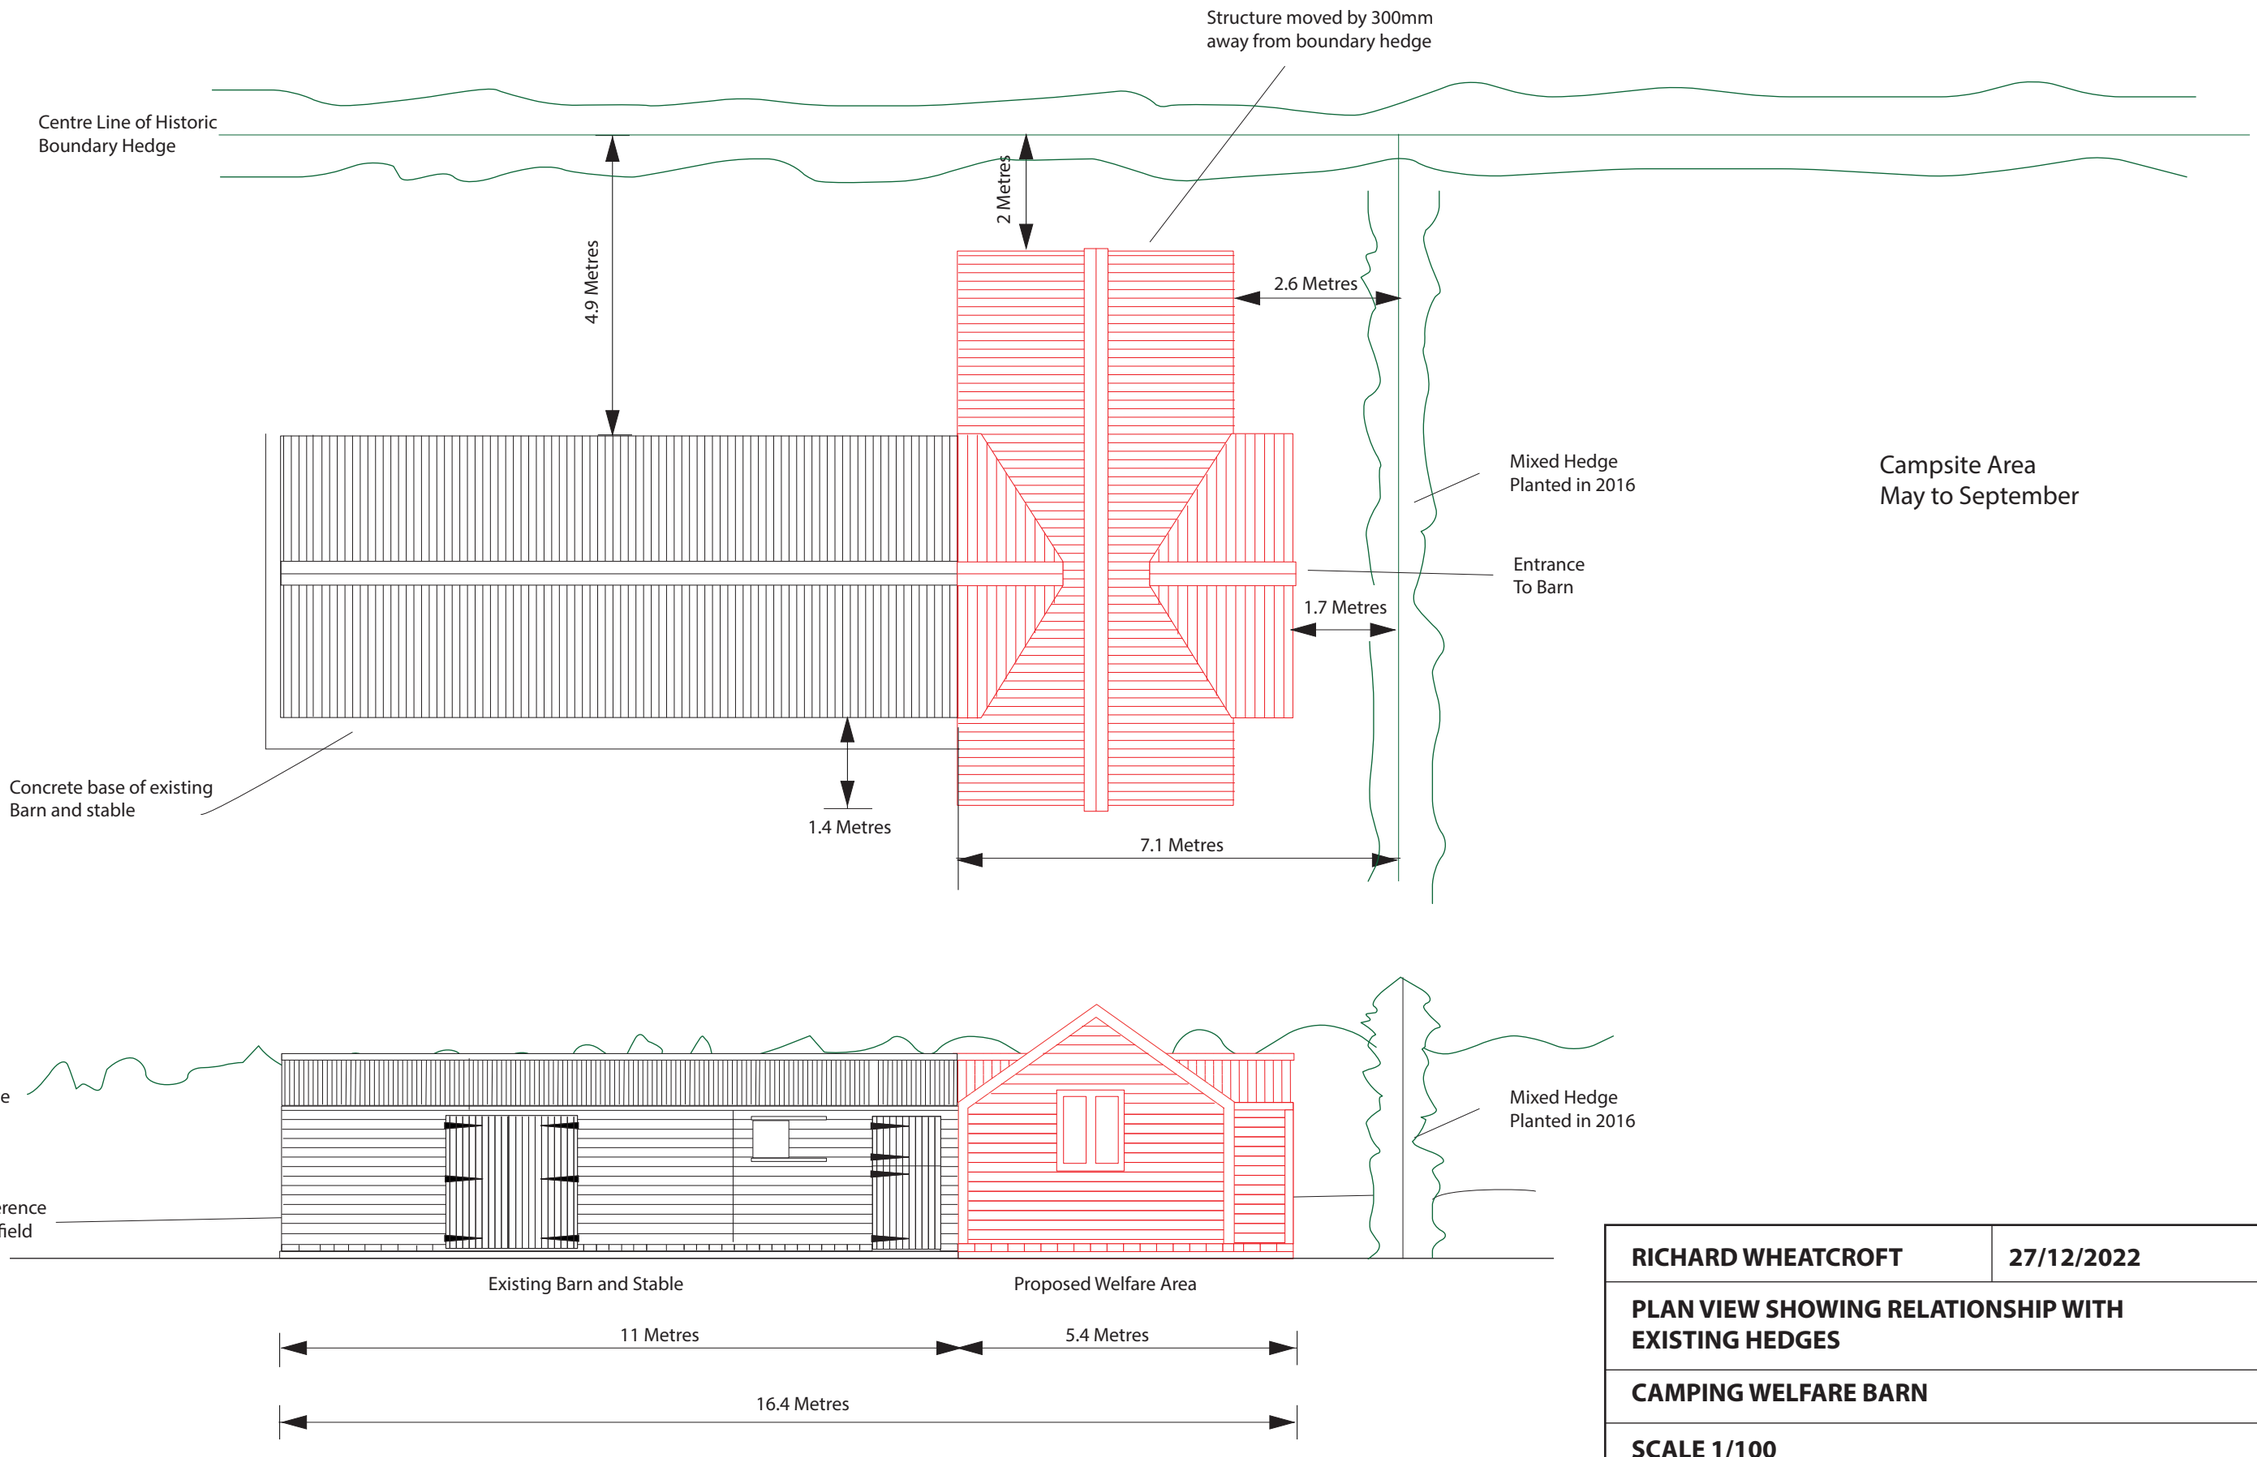

RICHARD WHEATCROFT	**27/12/2022**
PLAN VIEW SHOWING RELATIONSHIP WITH EXISTING HEDGES	
CAMPING WELFARE BARN	
SCALE 1/100	
DRAWING / REVISION 1	