

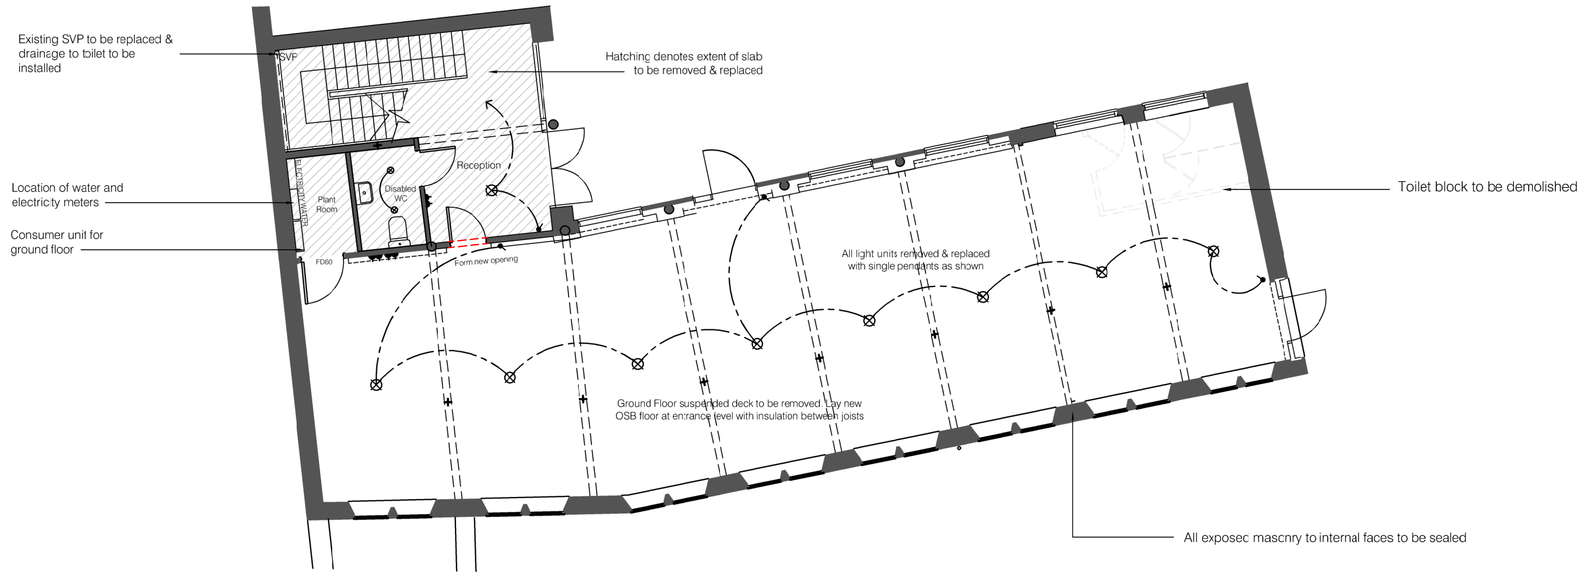


Ground Floor Plan as Proposed
NOTE: All ceilings to be painted white. All walls currently plastered to be replastered.
All internal exposed masonry to be sealed. Steels to be painted white.
Stairwell lobby walls to be plastered & painted white.

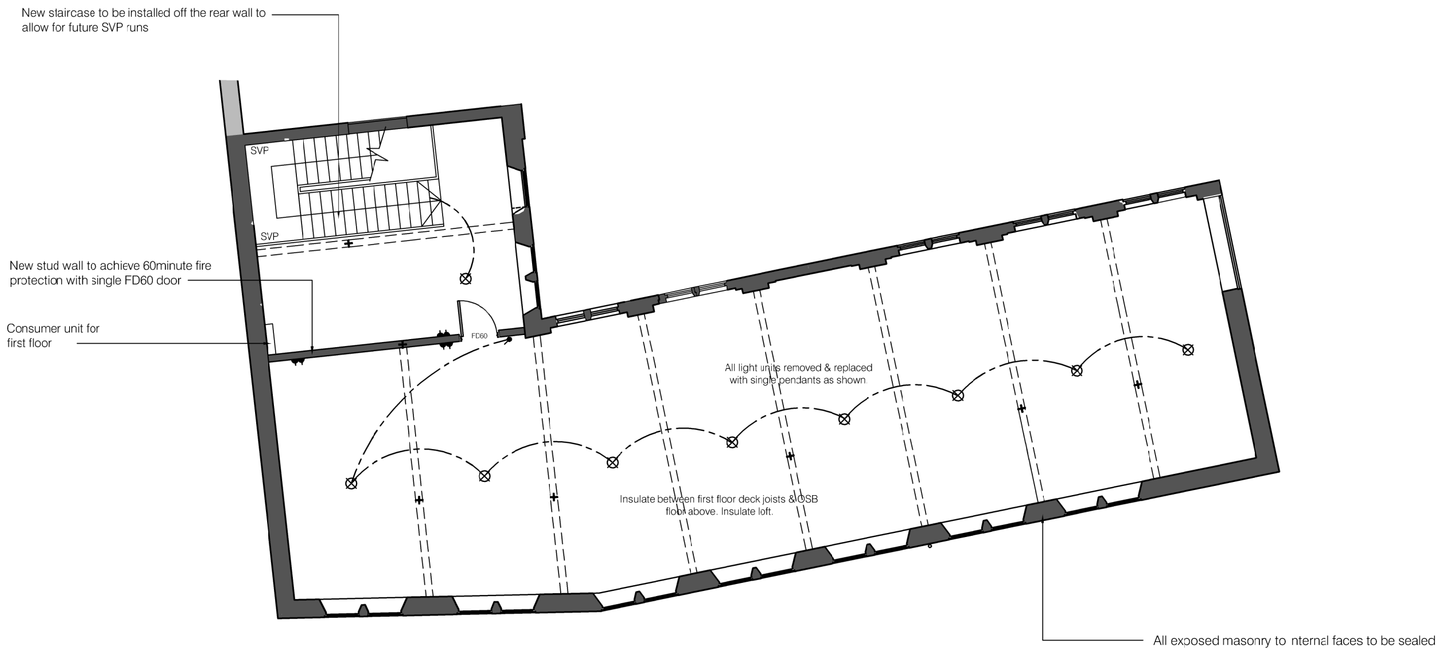


First Floor Plan as Proposed
NOTE: All ceilings to be painted white. All walls currently plastered to be replastered. All internal exposed masonry to be sealed. Steels to be painted white. Stairwell lobby walls to be plastered & painted white.

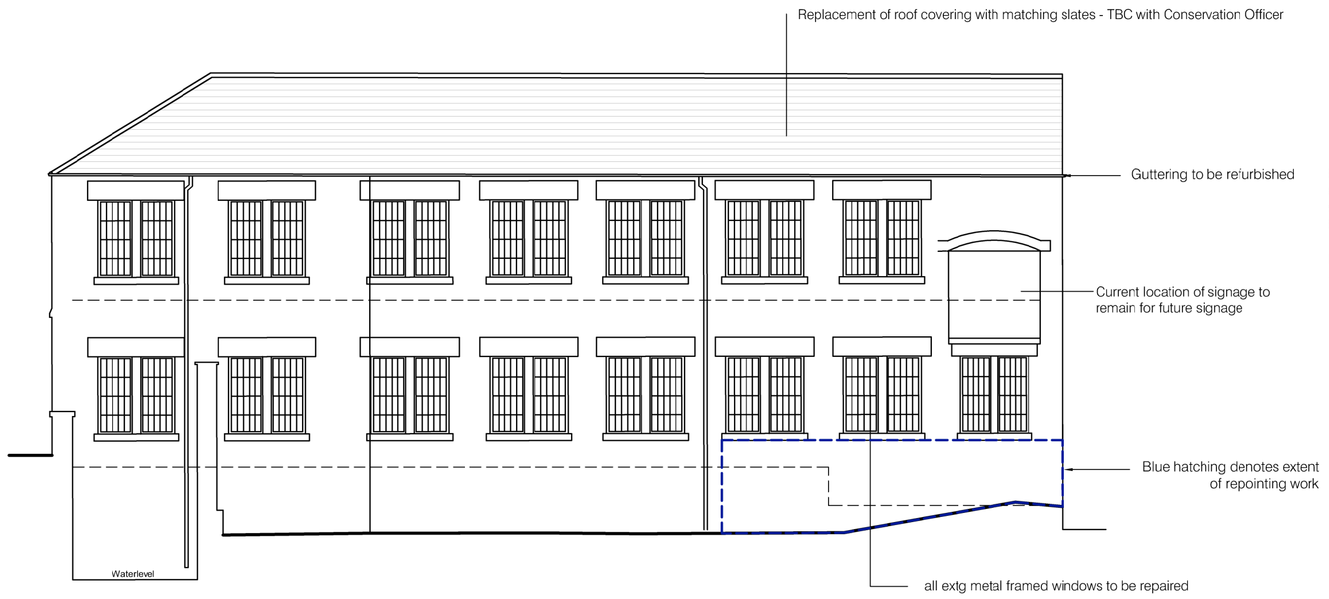


East Elevation as Proposed
Note: All windows to this elevation are to be refubished
All external metalwork & rainwater goods to be painted black



West Elevation as Proposed
Note: All external metalwork & rainwater goods to be painted black

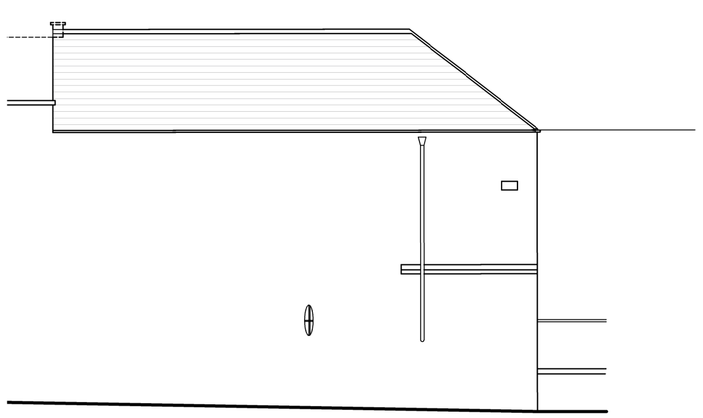

South Elevation as Proposed
Note: All external metalwork & rainwater goods to be painted black

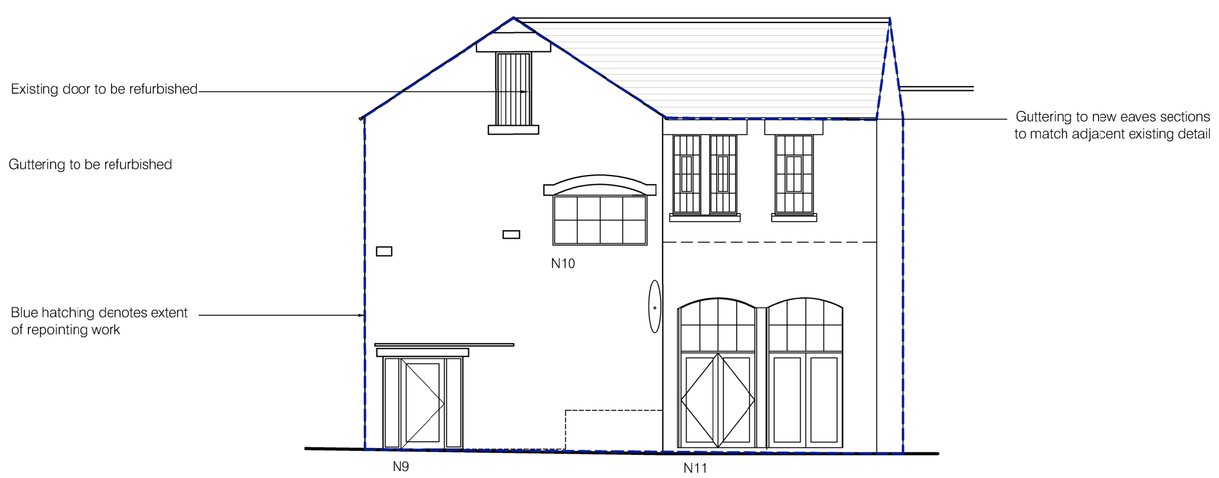

North Elevation as Proposed
Note: All external metalwork & rainwater goods to be painted black

N1 Existing window to be refurbished

N2 Existing window opening to be reinstated with new single glazed steel framed window to match adjacent.

N3 Existing opening to be reinstated with new stone mullion. New single glazed steel framed windows to be installed.

N3a As N3 but with new stone cill

N4 Existing window to be removed, stone mullion added to match adjacent, new single glazed steel framed windows to be installed.

N5 Existing opening to be reinstated with brick arch over. New single glazed steel framed window to be installed.

N6 Existing arched opening to be reinstated and new single glazed steel framed window to be installed.

N7 Form new opening with brick arch, install new single glazed steel framed window.

N8 Form new opening with brick arch, install new single glazed steel framed window, screen and door.

N9 Replace existing door and frame with new single glazed steel framed items.

N10 Enlarge opening width to match lintel and install new single glazed steel framed window

N11 Reinstate openings with steel column and install new single glazed steel framed screen and doors to back of opening

Rev.	Description	Date	By	Chk'd
P2	Rear elevation amended	20/07/22	GFH	
P1	First Issue	8-4-22	GFH	

CHEVIN
GROUP HOLDINGS

The Dye House
Millford Mill, Millford, Derbyshire

Plans and Elevations as Proposed

MMA PROJECT REF	SCALE@	PAPER SIZE	DRAWN BY
21_011	1:100	A1	GH

PROJECT	ORIGINATOR	ZONE	LEVEL	TYPE	ROLE	NUMBER
MIL	CH	Z1	ZZ	DR	W	09501

STATUS	SUITABILITY DESCRIPTION
S0	WORK IN PROGRESS

REVISION	REVISION DESCRIPTION
P1	PRELIMINARY

This document is copyright of Chevin Group Holdings. If in doubt ASK. Drawing measurements shall not be obtained by scaling. Verify all dimensions prior to construction. Immediately report any discrepancies on this document to the Architect. This document shall be read in conjunction with associated models, specifications and related consultant's documents.