Increase access width to existing field entrance

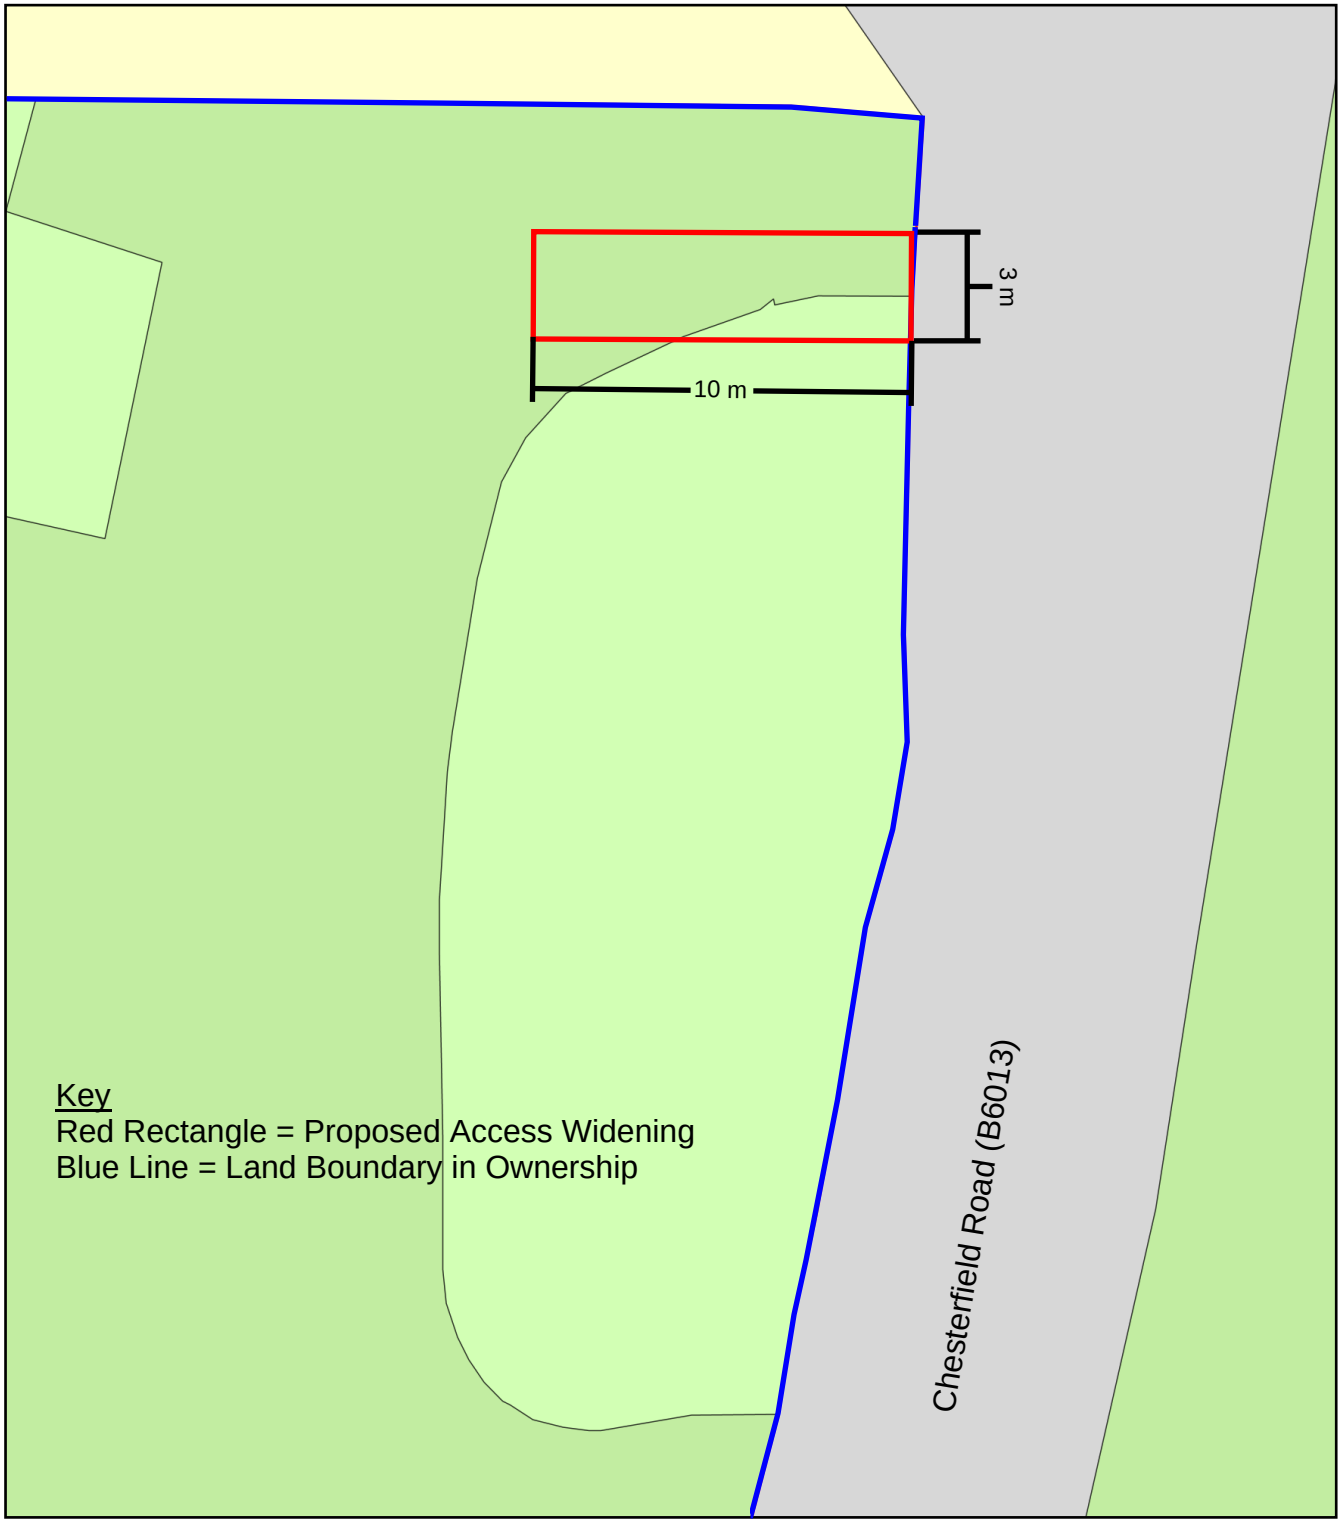

0 10
Metres

N

ReQuestaPlan

Plan Produced for: Lynn Greaves

Date Produced: 29 Dec 2022

Plan Reference Number: TQRQM22363114109074

Scale: 1:200 @ A4

© Crown copyright and database rights 2021 OS 100042766