THIS DRAWING IS THE PROPERTY OF TDR DESIGN SERVICES LIMITED. COPYRIGHT IS RESERVED AND IS ISSUED ON THE CONDITION THAT IT IS NOT COPIED, REPRODUCED OR DISCLOSED, EITHER WHOLLY OR IN PART WITHOUT WRITTEN PERMISSION FROM TDR DESIGN SERVICES.

DO NOT SCALE OFF THIS DRAWING. ALL DIMENSIONS AND SETTING-OUT TO BE VERIFIED ON SITE BY THE CONTRACTOR. IF IN DOUBT, CONTACT THE ORIGINATOR FOR CLARIFICATION.

ALL WORK TO BE CARRIED OUT IN ACCORDANCE WITH CURRENT BS/EN STANDARDS AND CODES OF PRACTICE.

DRAWING NOTES

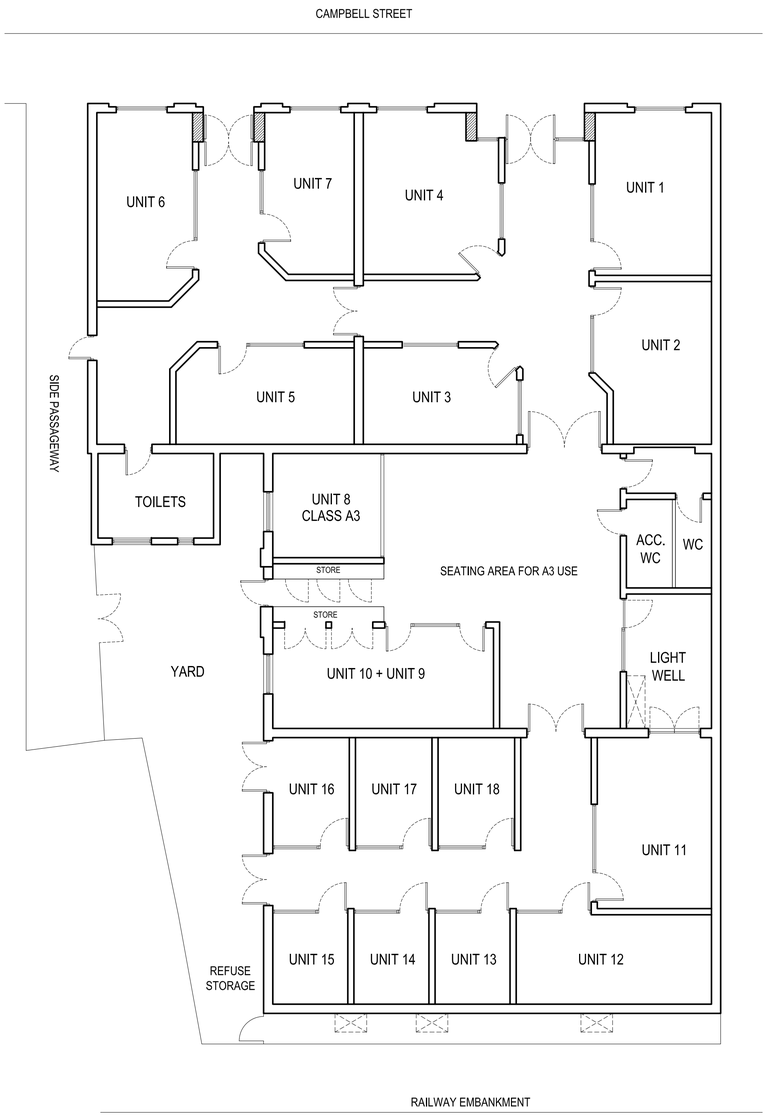

EXISTING GROUND FLOOR PLAN

SCALE 1:100 @A1

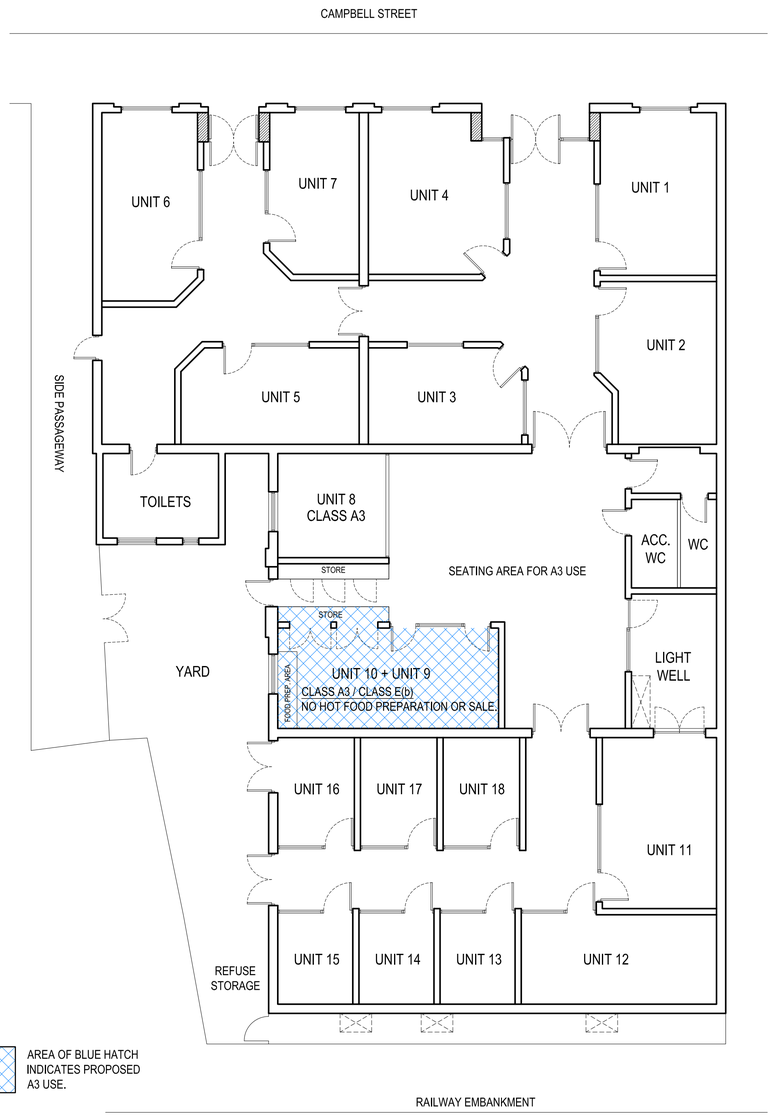

AREA OF BLUE HATCH INDICATES PROPOSED A3 USE.

PROPOSED GROUND FLOOR PLAN

SCALE 1:100 @A1

REVISION	DATE	DESCRIPTION	DRAWN	CHECKED
002	04/11/22	Plans updated - stores added.	SP	GP
001	07/10/22	Initial drawing issue.	SP	GP

DRAWING STATUS
PLANNING APPLICATION

TDR DESIGN SERVICES

THE OLD COTTAGE
MAIN STREET
KIRK HAMMERTON
DERBYSHIRE DE6 3LD

T: 01335 370 812
M: 07975 422 000
E: info@tdr-designservices.com
W: www.tdr-designservices.com

CLIENT
Mr. Paul Marshall

PROJECT TITLE
The 1924 Building, Campbell Street, Belper

DRAWING TITLE
Ground Floor Plan
Existing & Proposed Layouts

PROJECT NUMBER	DRAWING NUMBER	REVISION
20849-01	01-112	002

SCALE	DRAWN BY	CHECKED BY	DATE
1:100 @A1	SP	GP	07/10/22

COPYRIGHT © TDR DESIGN SERVICES LIMITED 2022. ALL RIGHTS RESERVED.