
Snowdrop Valley Pod

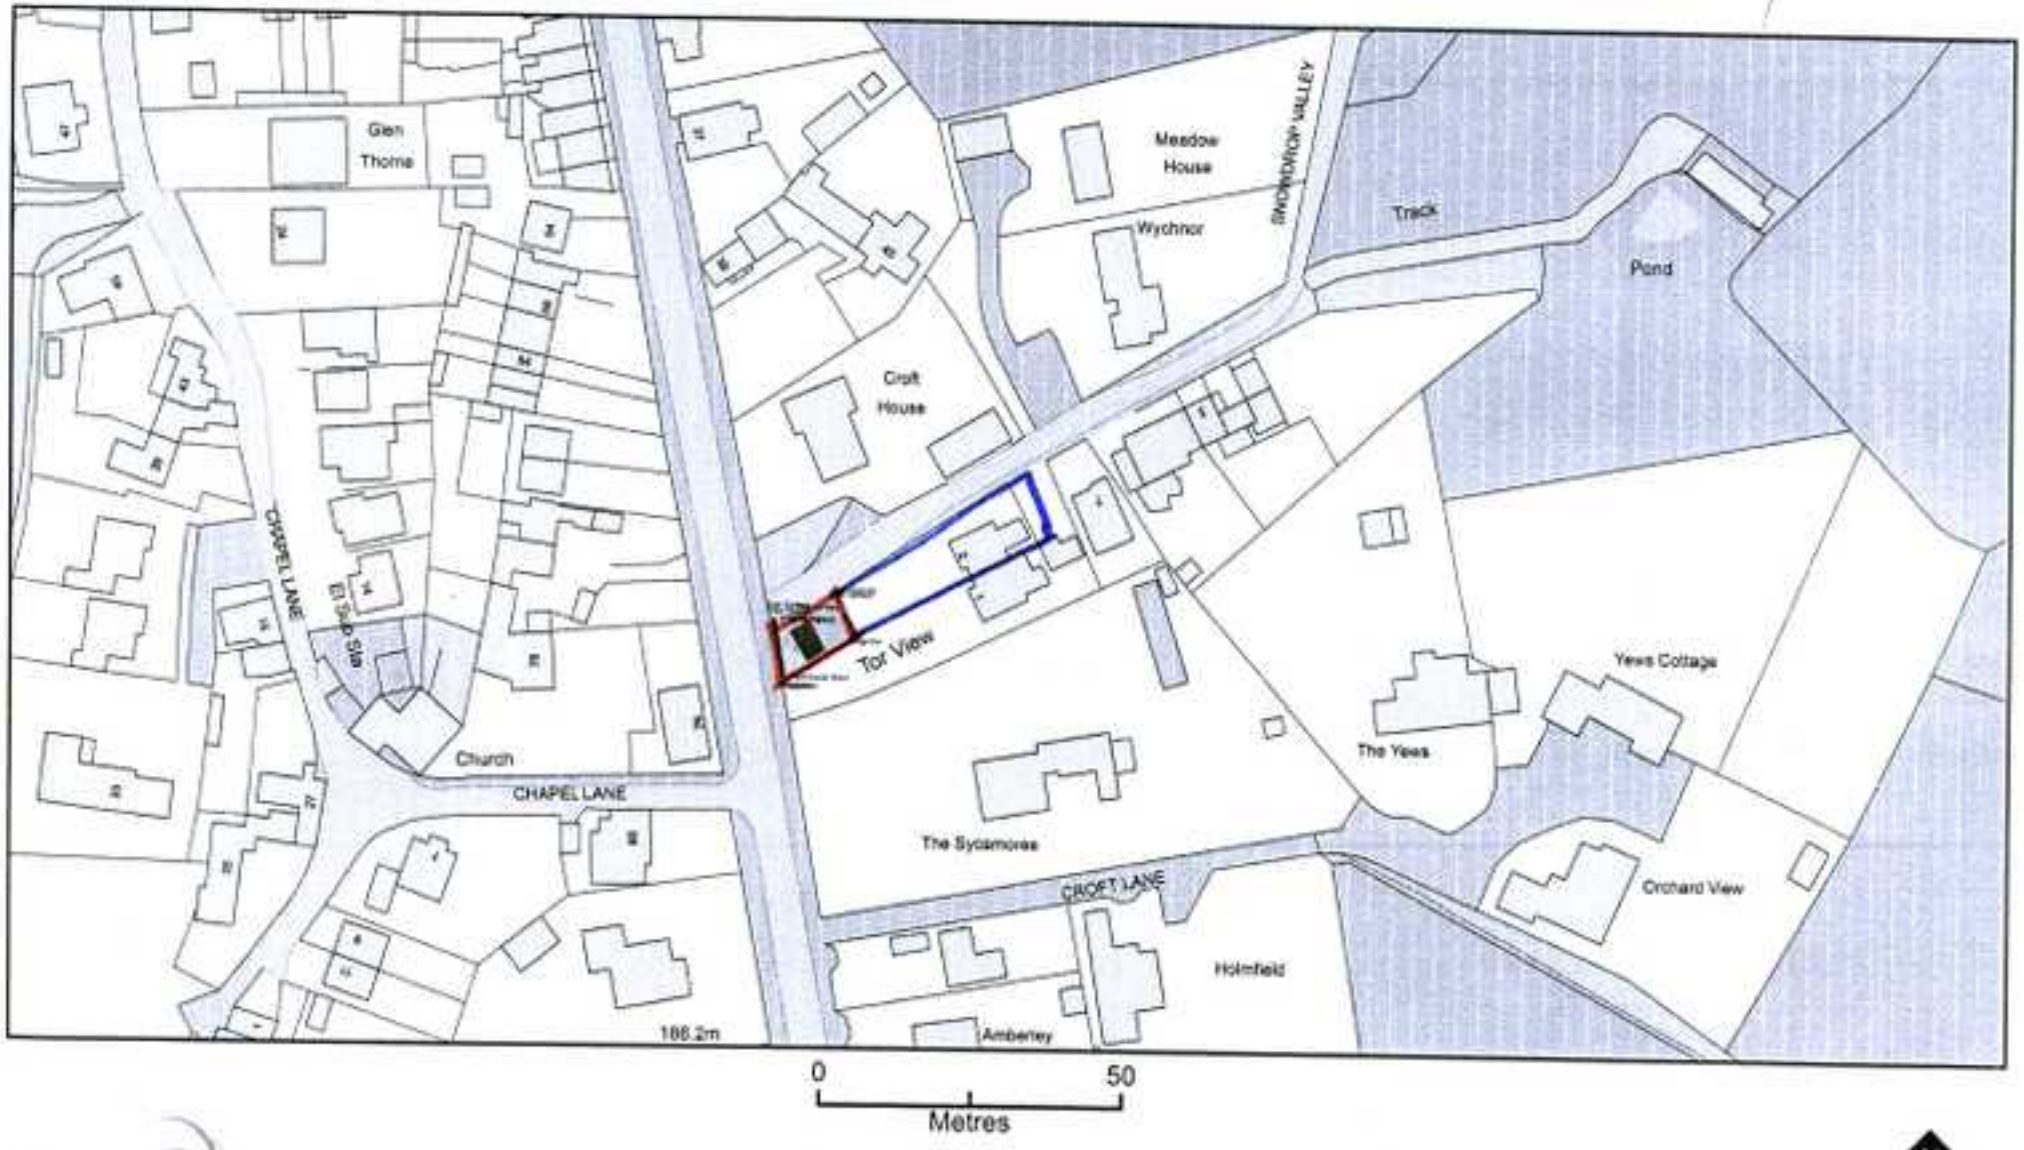

ReQuestaPlan

Plan Produced for: Janet Dranfield

Date Produced: 16 Oct 2022

Plan Reference Number: TQRQM22289190146348

Scale: 1:1250 @ A4

© Crown copyright and database rights 2021 OS 100042766