Site Plan

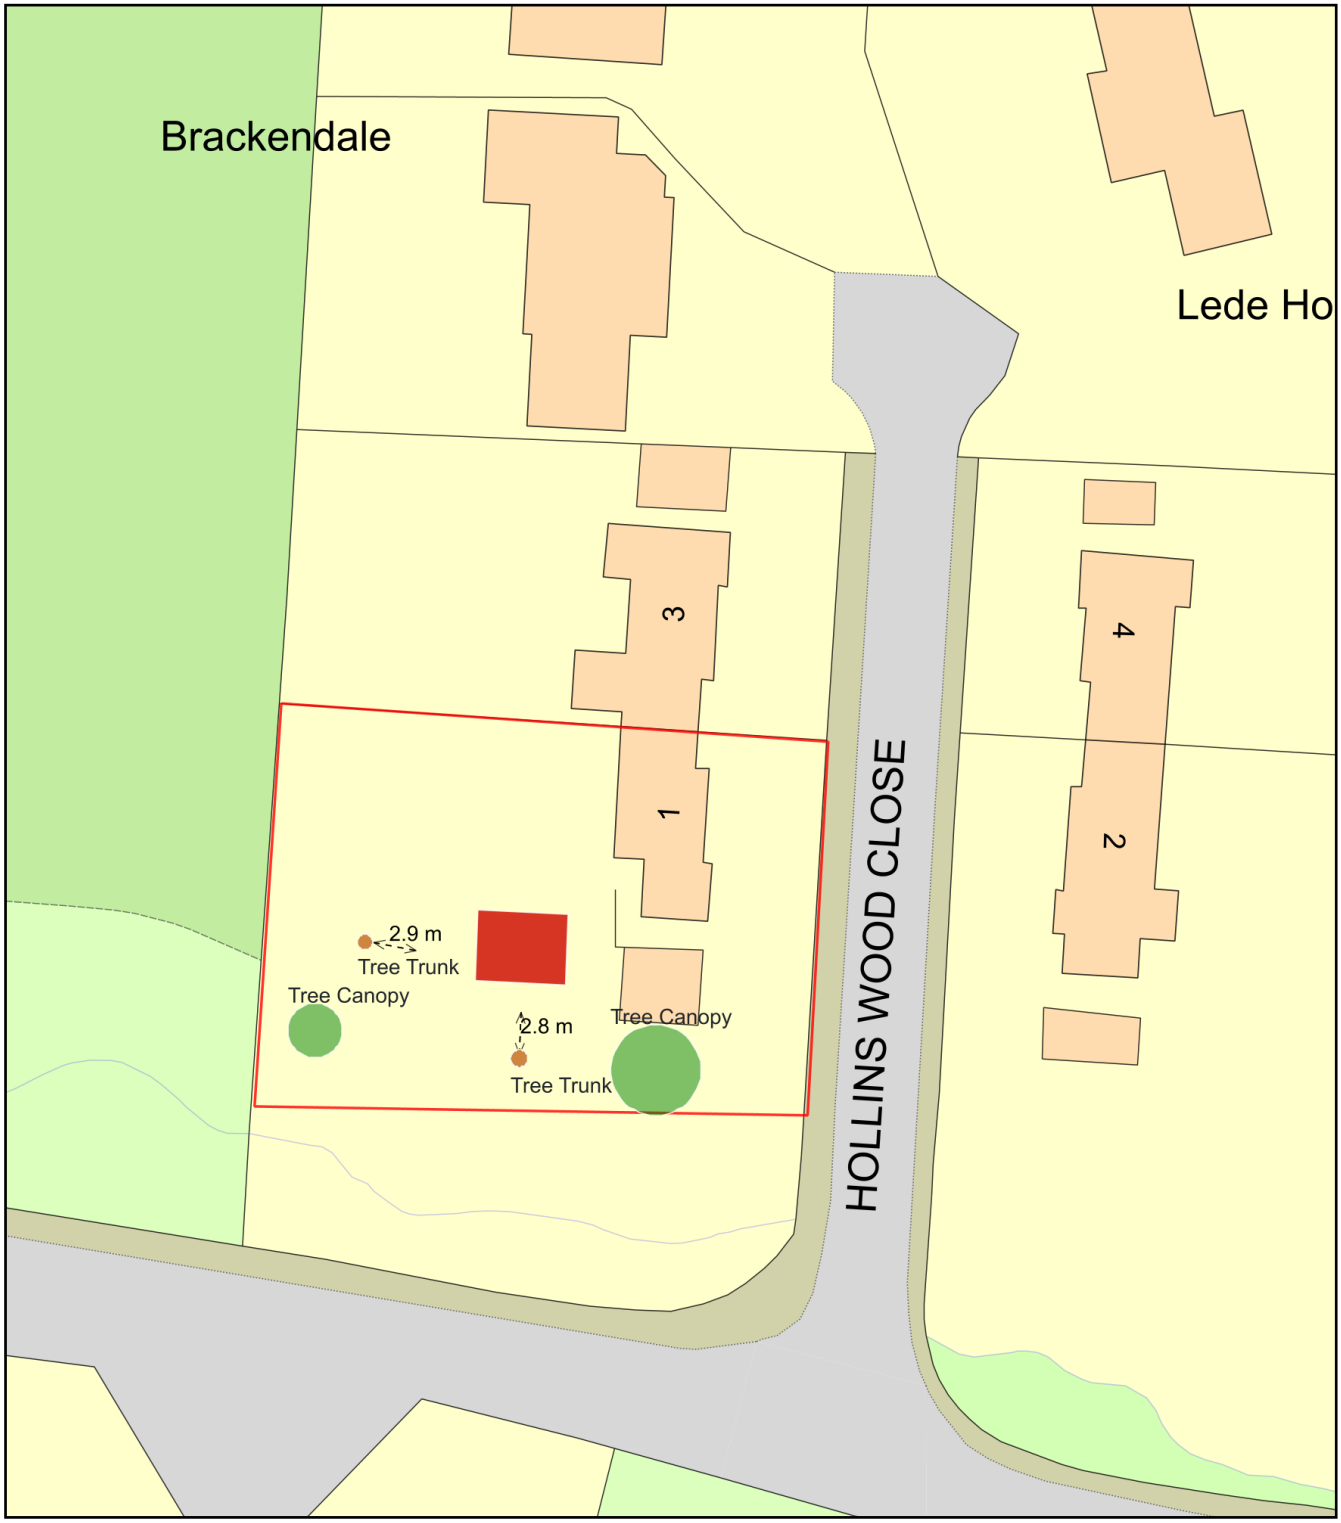

0 20
Metres

N

ReQuestaPlan

Plan Produced for: Laura Anthony

Date Produced: 09 Jan 2023

Plan Reference Number: TQRQM22356133819176

Scale: 1:500 @ A4

© Crown copyright and database rights 2021 OS 100042766