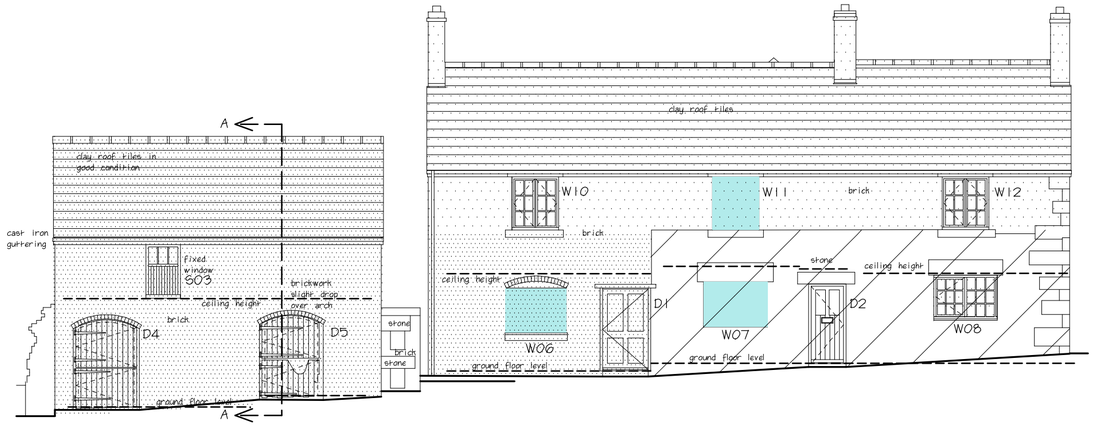

EAST ELEVATION
SCALE 1:100

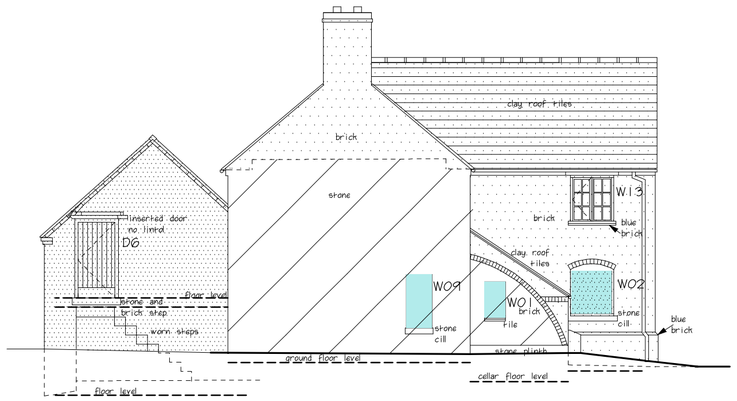

NORTH ELEVATION
SCALE 1:100

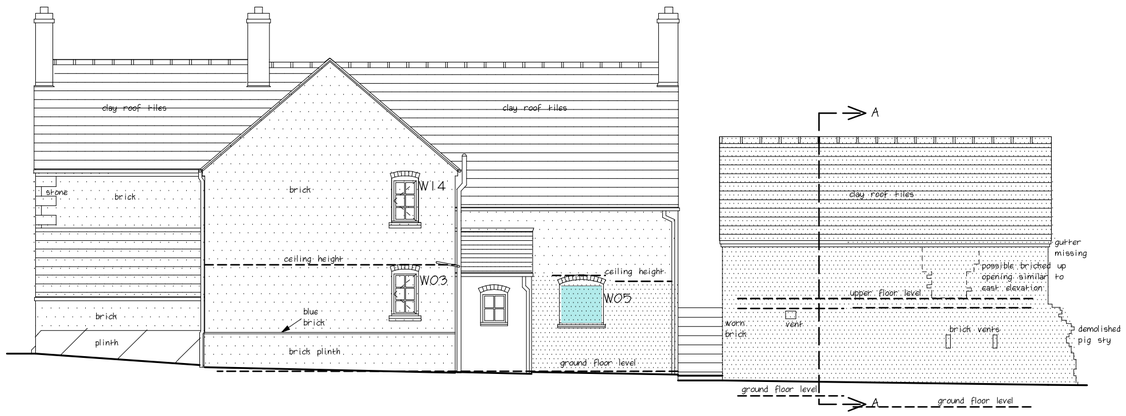

WEST ELEVATION
SCALE 1:100

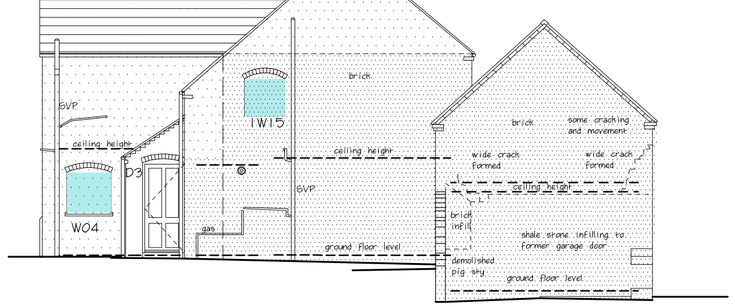

SOUTH ELEVATION
SCALE 1:100

Replacement window please see detail DWG J15-11C

N

SCALE 1:50
0 2.5m

SCALE 1:100
0 5m

REVISIONS

A JAN 23 REVISED PROPOSAL-6 LIGHT CASEMENTS NEW REPLACEMENTS AS SHOWN ON DWG J15-11C

ALL DIMENSIONS TO BE CHECKED ON SITE BEFORE FABRICATION : CONTRACTORS DO NOT SCALE

a s a p Architects
1 Cackle Hill Cottages, Snelston
Ashbourne Derbyshire DE6 2DL
T: 01335324265 E: mark@asap-architects.com
Offices covers Ashbourne Uttoxeter Derby

ANTHONY SHORT & PARTNERS asap

PROJECT PARK FARM MUGGINTON LANE END
DRAWING ELEVATIONS-REVISED PROPOSAL
SCALE @ PAPER SIZE 1:100@A2 **NAME** MP **DATE** NOV 22

DRAWING NUMBER / REVISION
J15-13 (A)

©COPYRIGHT