Revision	Date
-	-

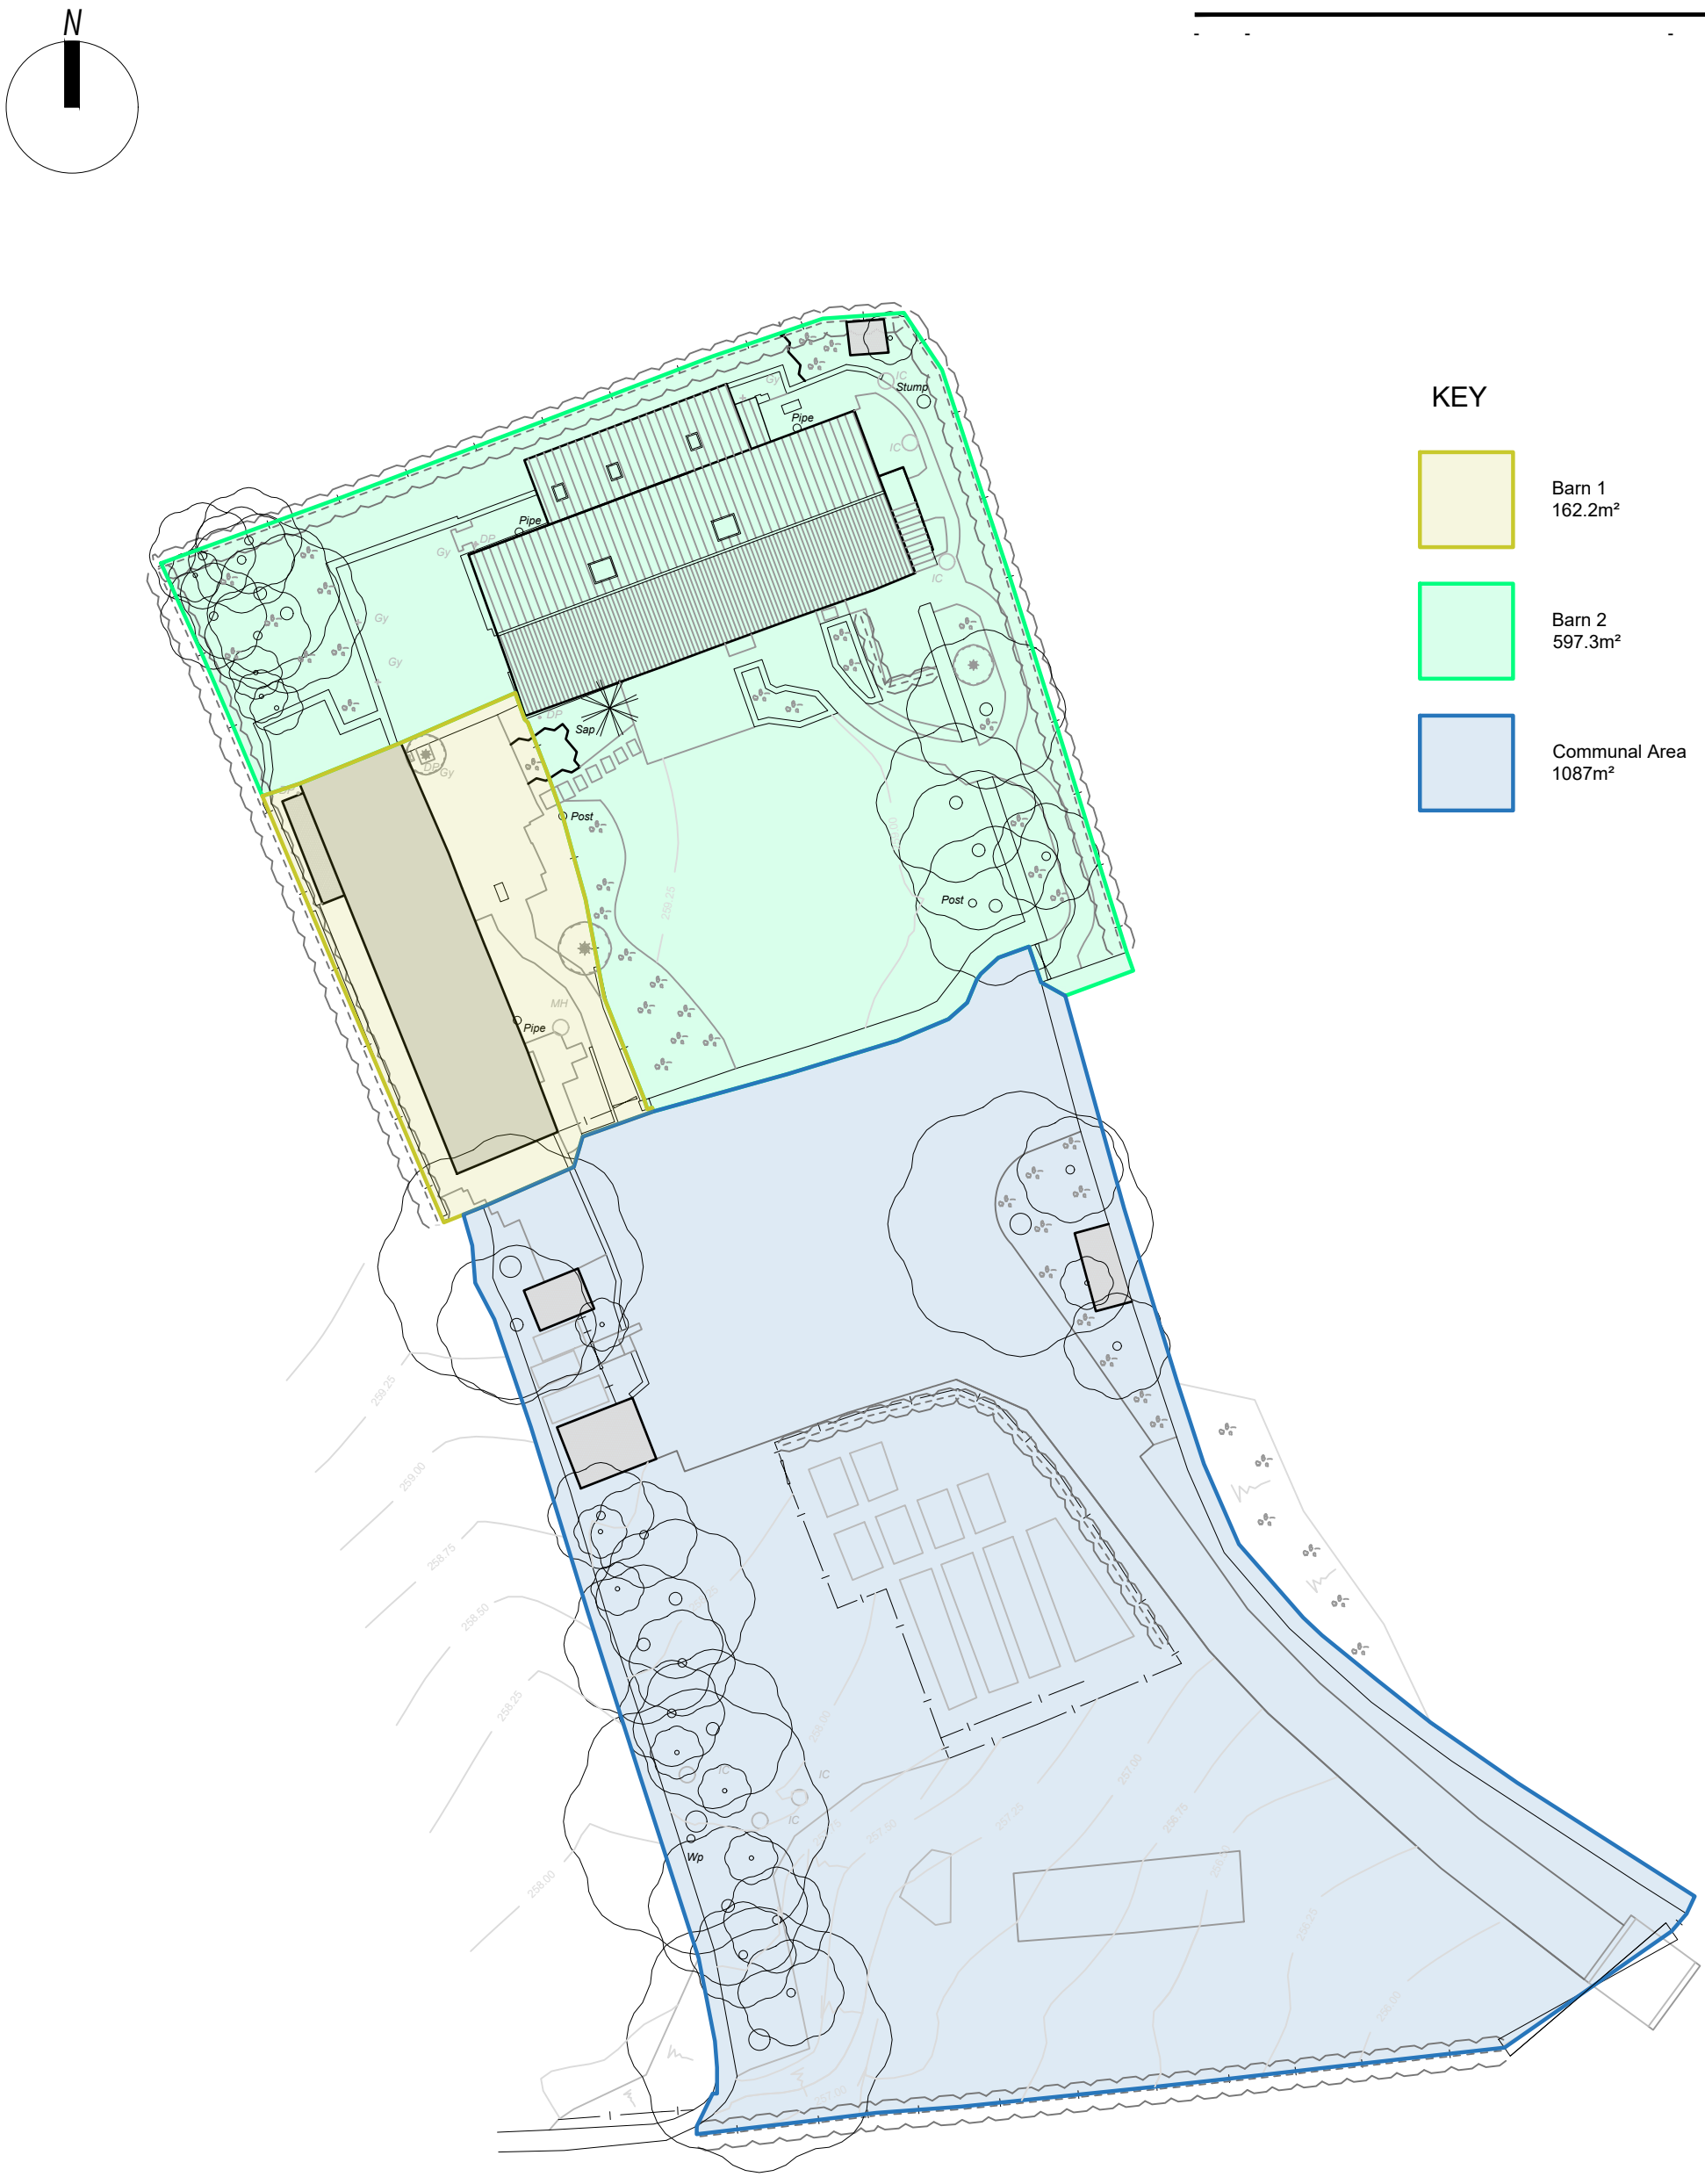

KEY

- Barn 1 162.2m²
- Barn 2 597.3m²
- Communal Area 1087m²

5m SCALE 1:250

PlanningDesign

Second Floor, Suite 3
Woburn House
Vernon Gate
Derby
DE1 1UL
Tel: 01332 347 371
E-mail: info@planningdesign.co.uk
www.planningdesign.co.uk

PROJECT DESCRIPTION:
The change of use of holiday accommodation to form 2 no. dwellinghouses with associated conversion works (part retrospective) and the erection of an outbuilding

DRAWING TITLE:
Site plan as proposed showing areas

DRAWN BY:	CHECKED BY:
LC	AS

CLIENT
Pamela Rumbell and Mark Bottrill

DRAWING NUMBER:	REVISION:
009	-

SCALE:	DATE:
1:250 @ A3	January 2023

STATUS
P L A N N I N G

DRAWING REF:
3642- 009

© COPYRIGHT EXISTS ON THE DESIGNS AND INFORMATION SHOWN ON THIS DRAWING : The Contractor must verify all dimensions on site before making shop drawings or commencing work of any kind. No dimensions to be scaled from this drawing. Architect to be notified of any discrepancies in dimensions immediately