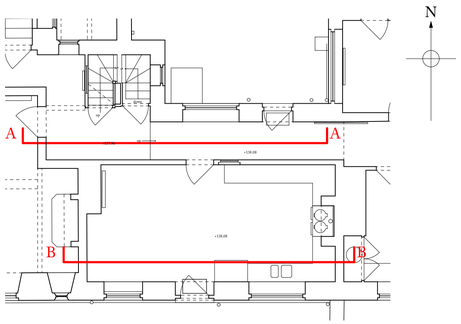

N

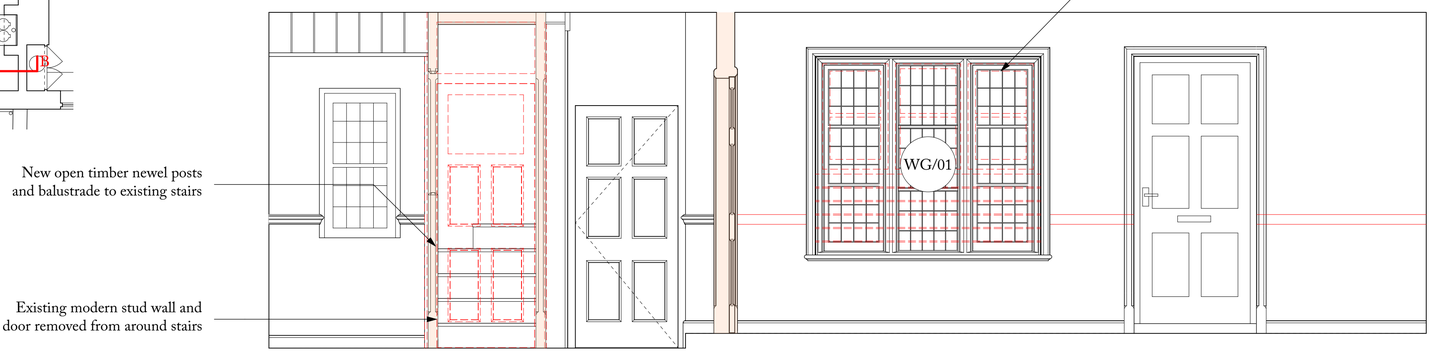

New open timber newel posts and balustrade to existing stairs

Existing modern stud wall and door removed from around stairs

Window restored to original height. New painted timber casement windows with leaded light glazing. Window mouldings to match originals

Datum
+131.00m

1 SECTION AA
1:25 @ A1 / 1:50 @ A3

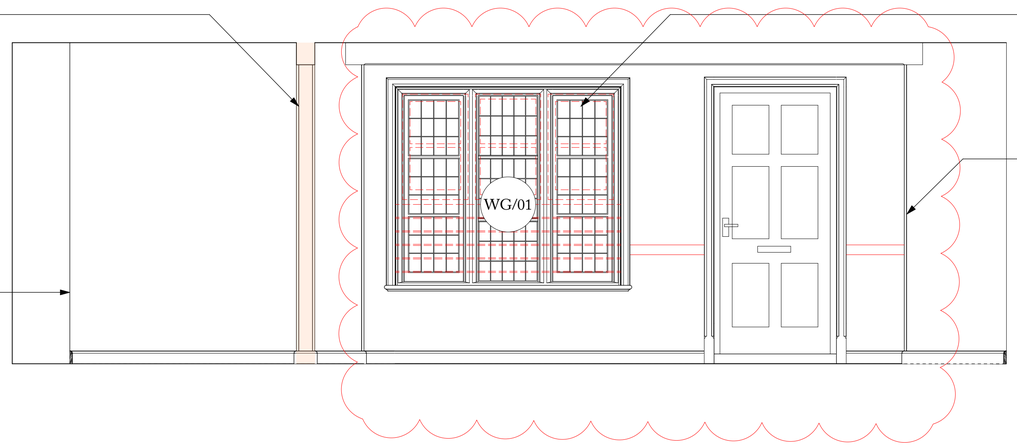

New nib walls and overhead beam along line of lost pantry wall

New fitted painted timber full height cupboards in bespoke joinery

Window restored to original height. New painted timber casement windows with leaded light glazing. Window mouldings to match originals

Part of wall between kitchen and corridor to be removed. Top of wall to be retained as overhead beam to new opening

Datum
+131.00m

2 SECTION BB
1:25 @ A1 / 1:50 @ A3

Legend

Proposed

To be demolished

0 2.5 5m

REV. NO	AMENDMENT	DATE
P2	Planning Revision	09.01.2023
P1	Planning Issue	NOV 2022

Ben Pentreath
1-4 Lamp Office Court
Lambs Conduit Street
London WC1N 3NF
T +44 (0) 20 7430 2424
benpentreath.com

PROJECT: LEAWOOD HALL
KITCHEN AND BACK STAIR

TITLE: PROPOSED SECTIONS AA, BB

DRAWING NO:	LWDH-A-303	REV. NO:	P2
SCALE:	1:25 @ A1 1:50 @ A3	DRAWN BY:	CH
DATE:	09.01.2023	CHECKED BY:	BP

All dimensions to be checked on site.
All designs © Ben Pentreath Ltd 2022. Not to be reproduced without permission