

Proposed West Elevation

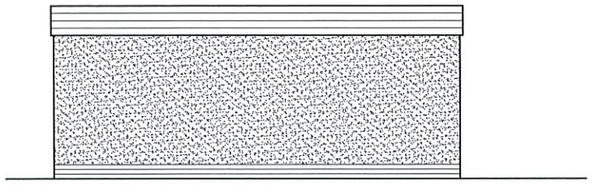

Proposed North Elevation

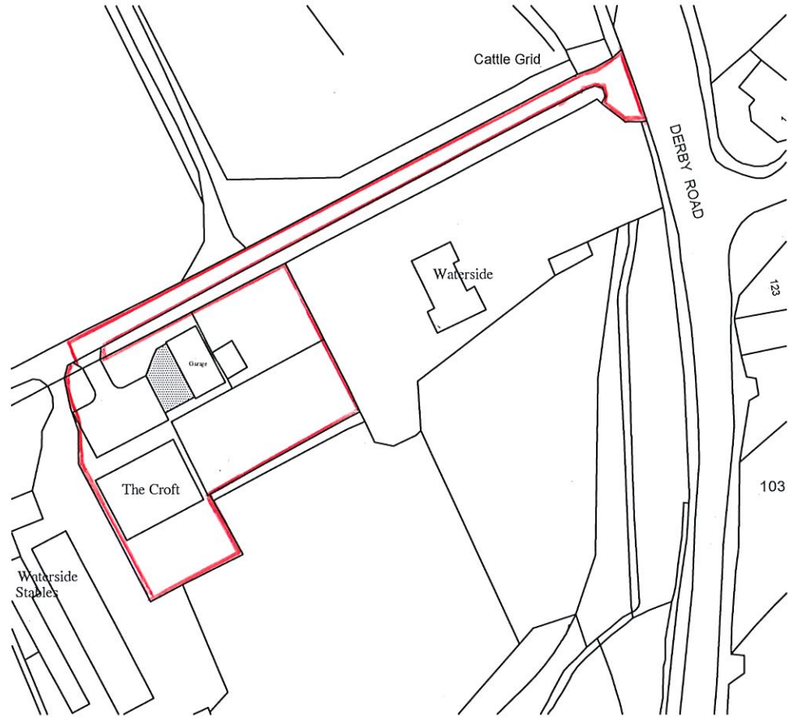

Location Plan Scale 1 : 1250

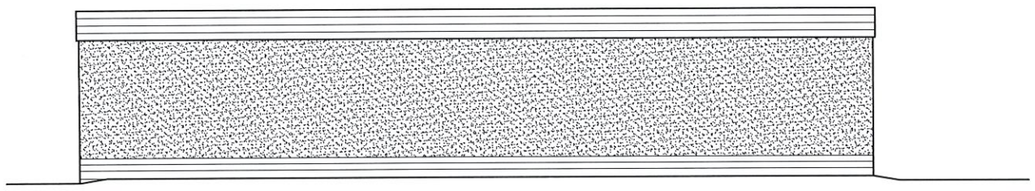

Proposed East Elevation

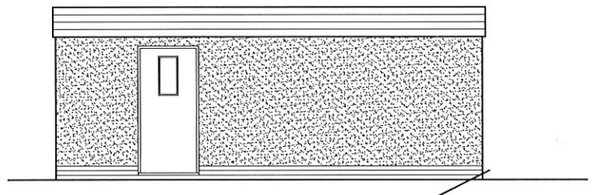

Proposed South Elevation

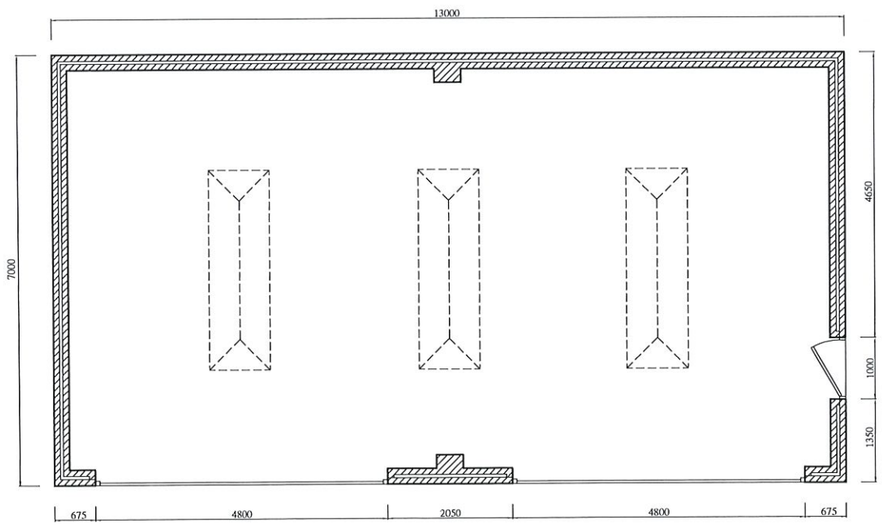

Proposed Garage Plan

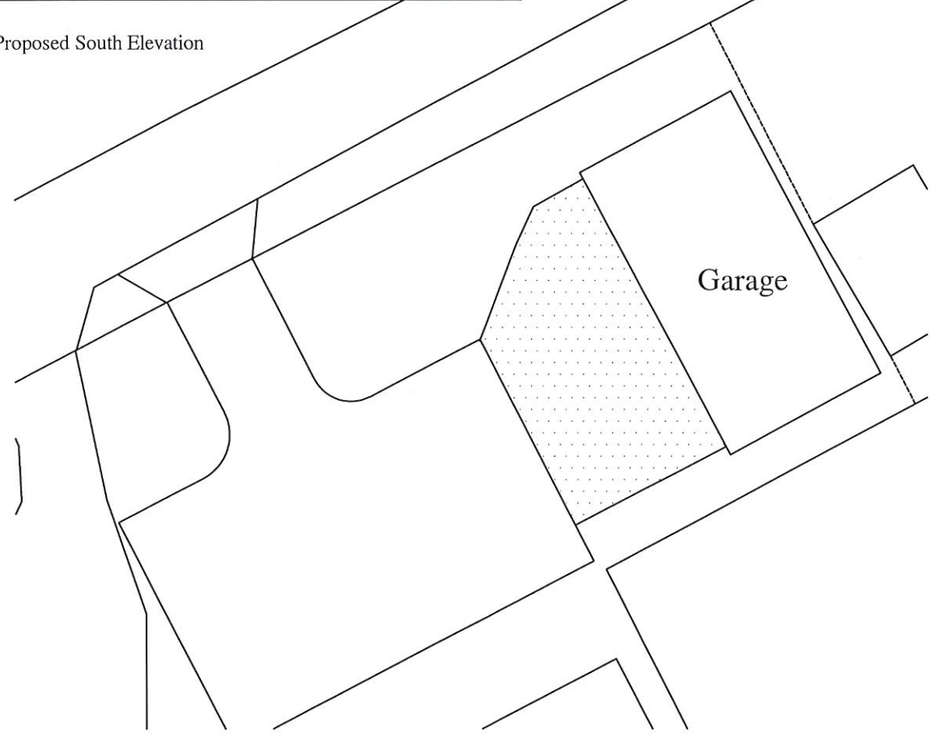

Block Plan Scale 1 : 500

Rev. A. garage reduced in size.

NTR Design
& Build Limited

NTR Design & Build limited
212a Derby Road
Swanwick
Derbys DE55 1AD

Telephone 07966 432317
Fax 01773 609233
Email - ntrdesign@btinternet.com

Project Title

Waterside Stables, Derby Road,
Swanwick, Derbys. DE55 1AD

Drawing

Proposed Garage Block

NTR

Scale	Drawn By	Revision
1:100	NTR	A
Date	Drawing No	
MAY 2022	SH1/05/22	