

EXISTING SITE PLAN
Scale – 1 : 200

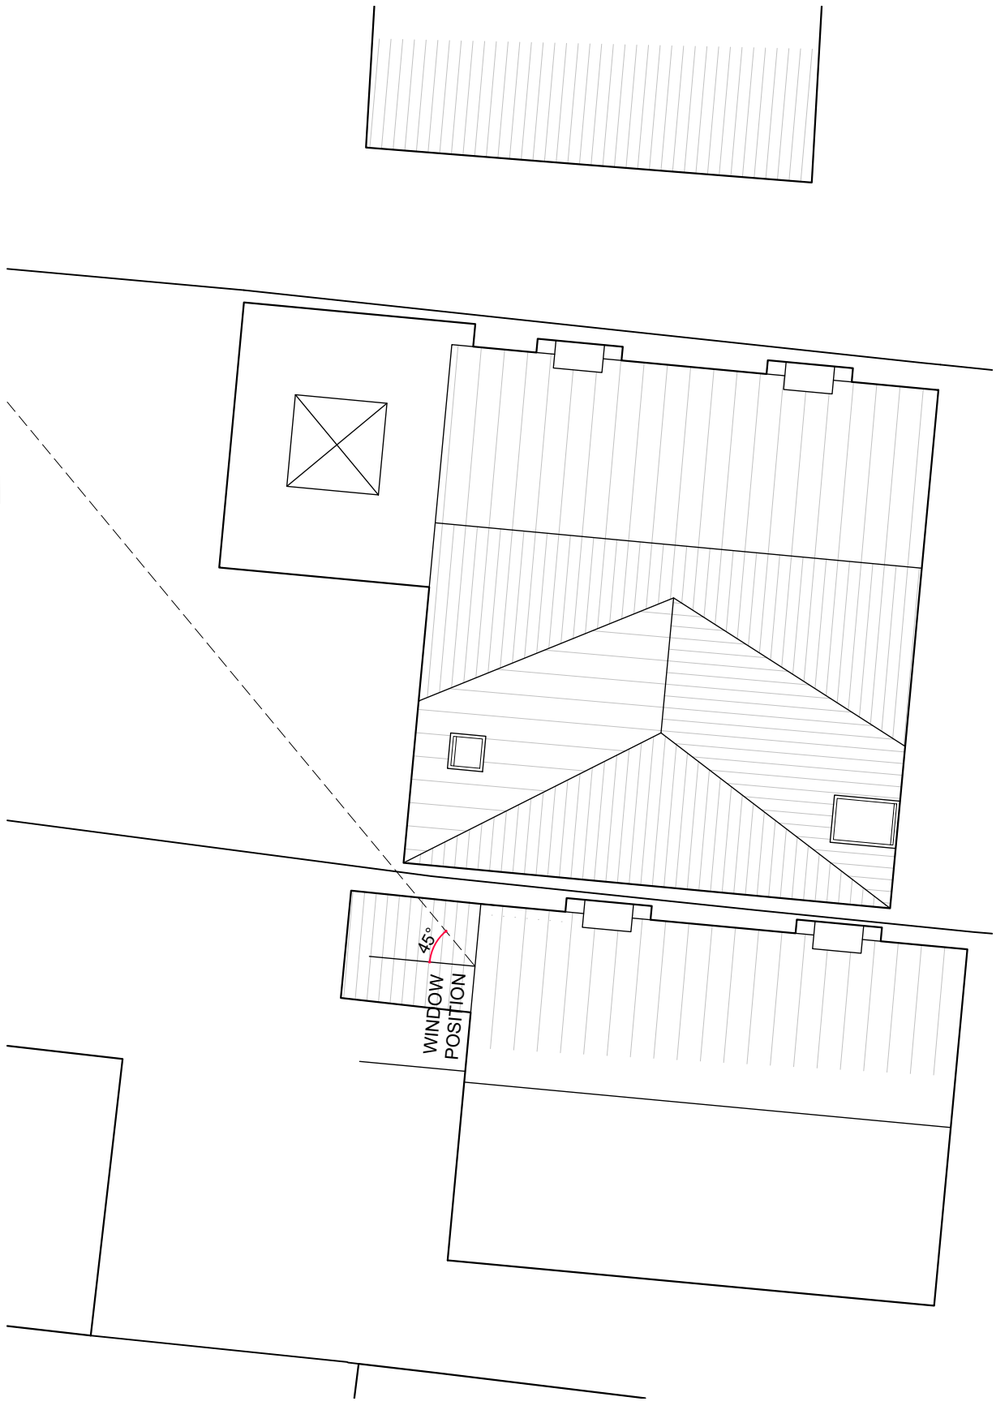

PROPOSED SITE PLAN
Scale – 1 : 100

GENERAL NOTES

Figured dimensions only to be taken from this drawing
Do not scale. If in doubt ask.

© Copyright exists on design and information contained in this drawing

No.	Revision/Issue	Date

Client Name
Mr Meek

Project Name
RESIDENTIAL EXTENSION

Project Address
100 HORSLEY ROAD
KILBURN
BELPER

Drawing Title
Site Plans

Drawn By	Checked By
CR	TJ

Office Ref
22.022/Meek/100HorsleyRoad

Project Number	Drawing Number
22.022	PL02A
Date: 14.12.2022	
Scale: 1:100&200@A3	

JENKINS VEITCH NOLAN

Appleby House
Unit 19 Ravenshorn Way
Renishaw, Sheffield S21 3WY

T: 01246 432 338
F: 01246 436 794
E: info@jvnarchitecture.com