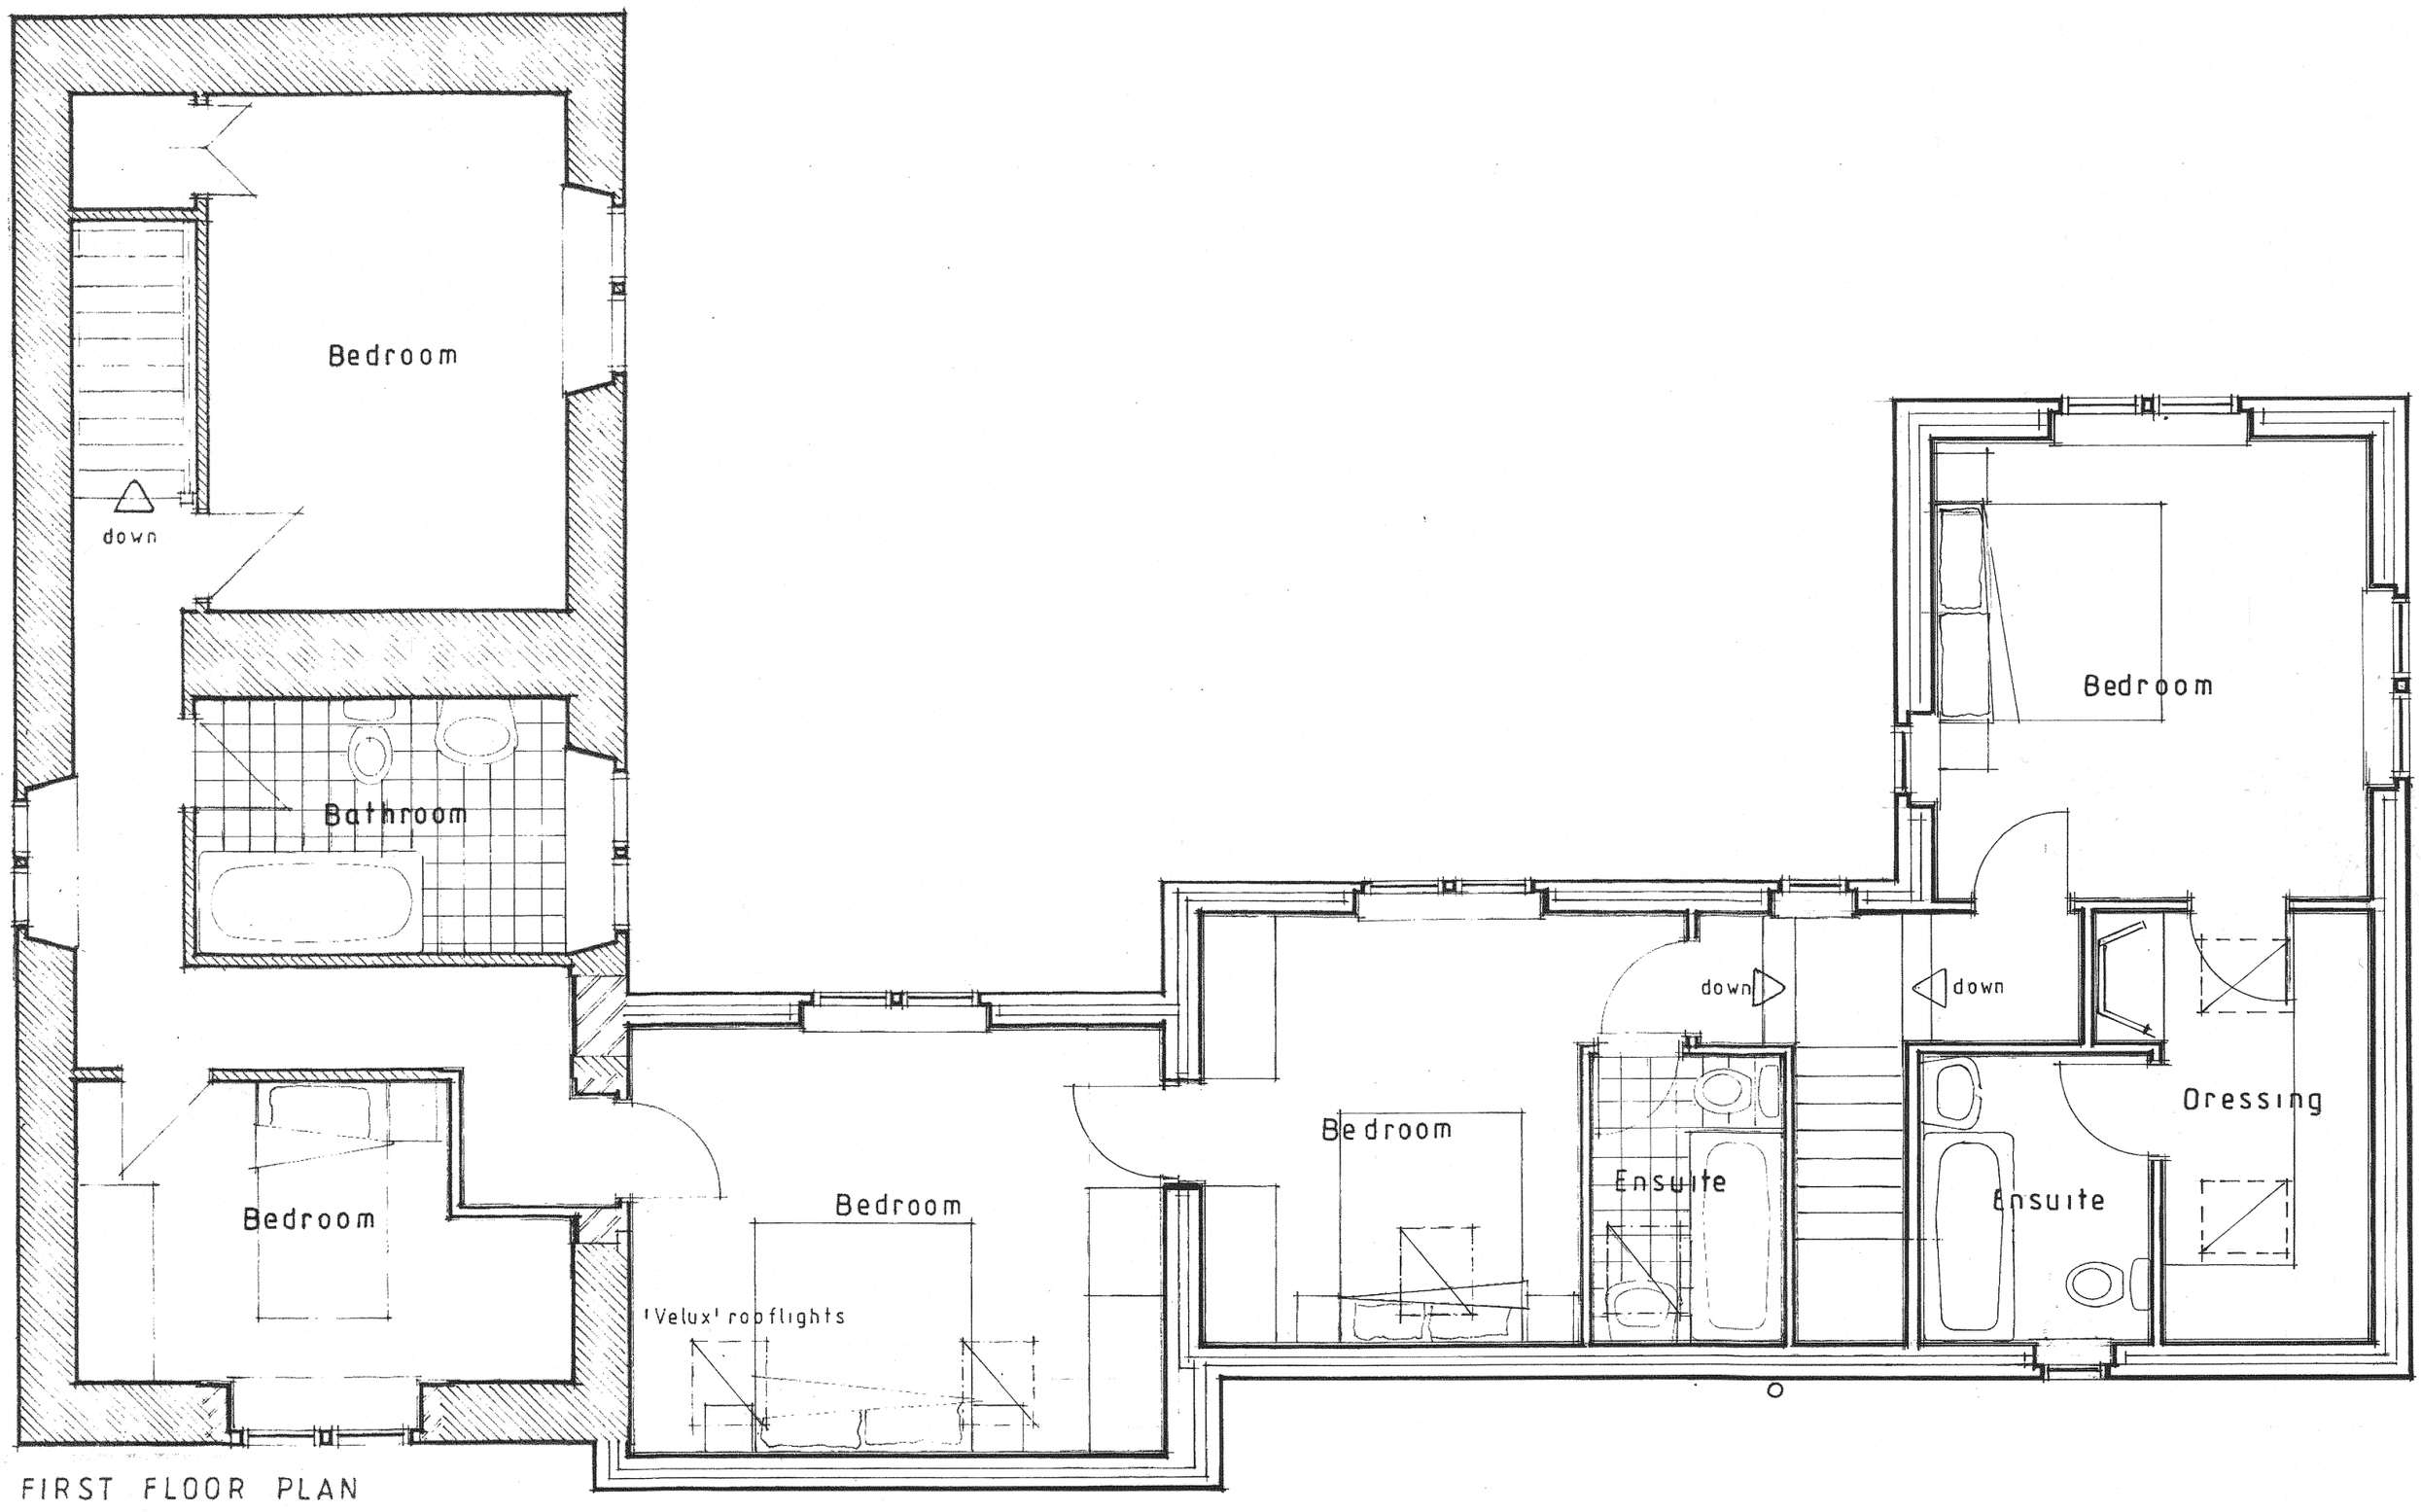

FIRST FLOOR PLAN

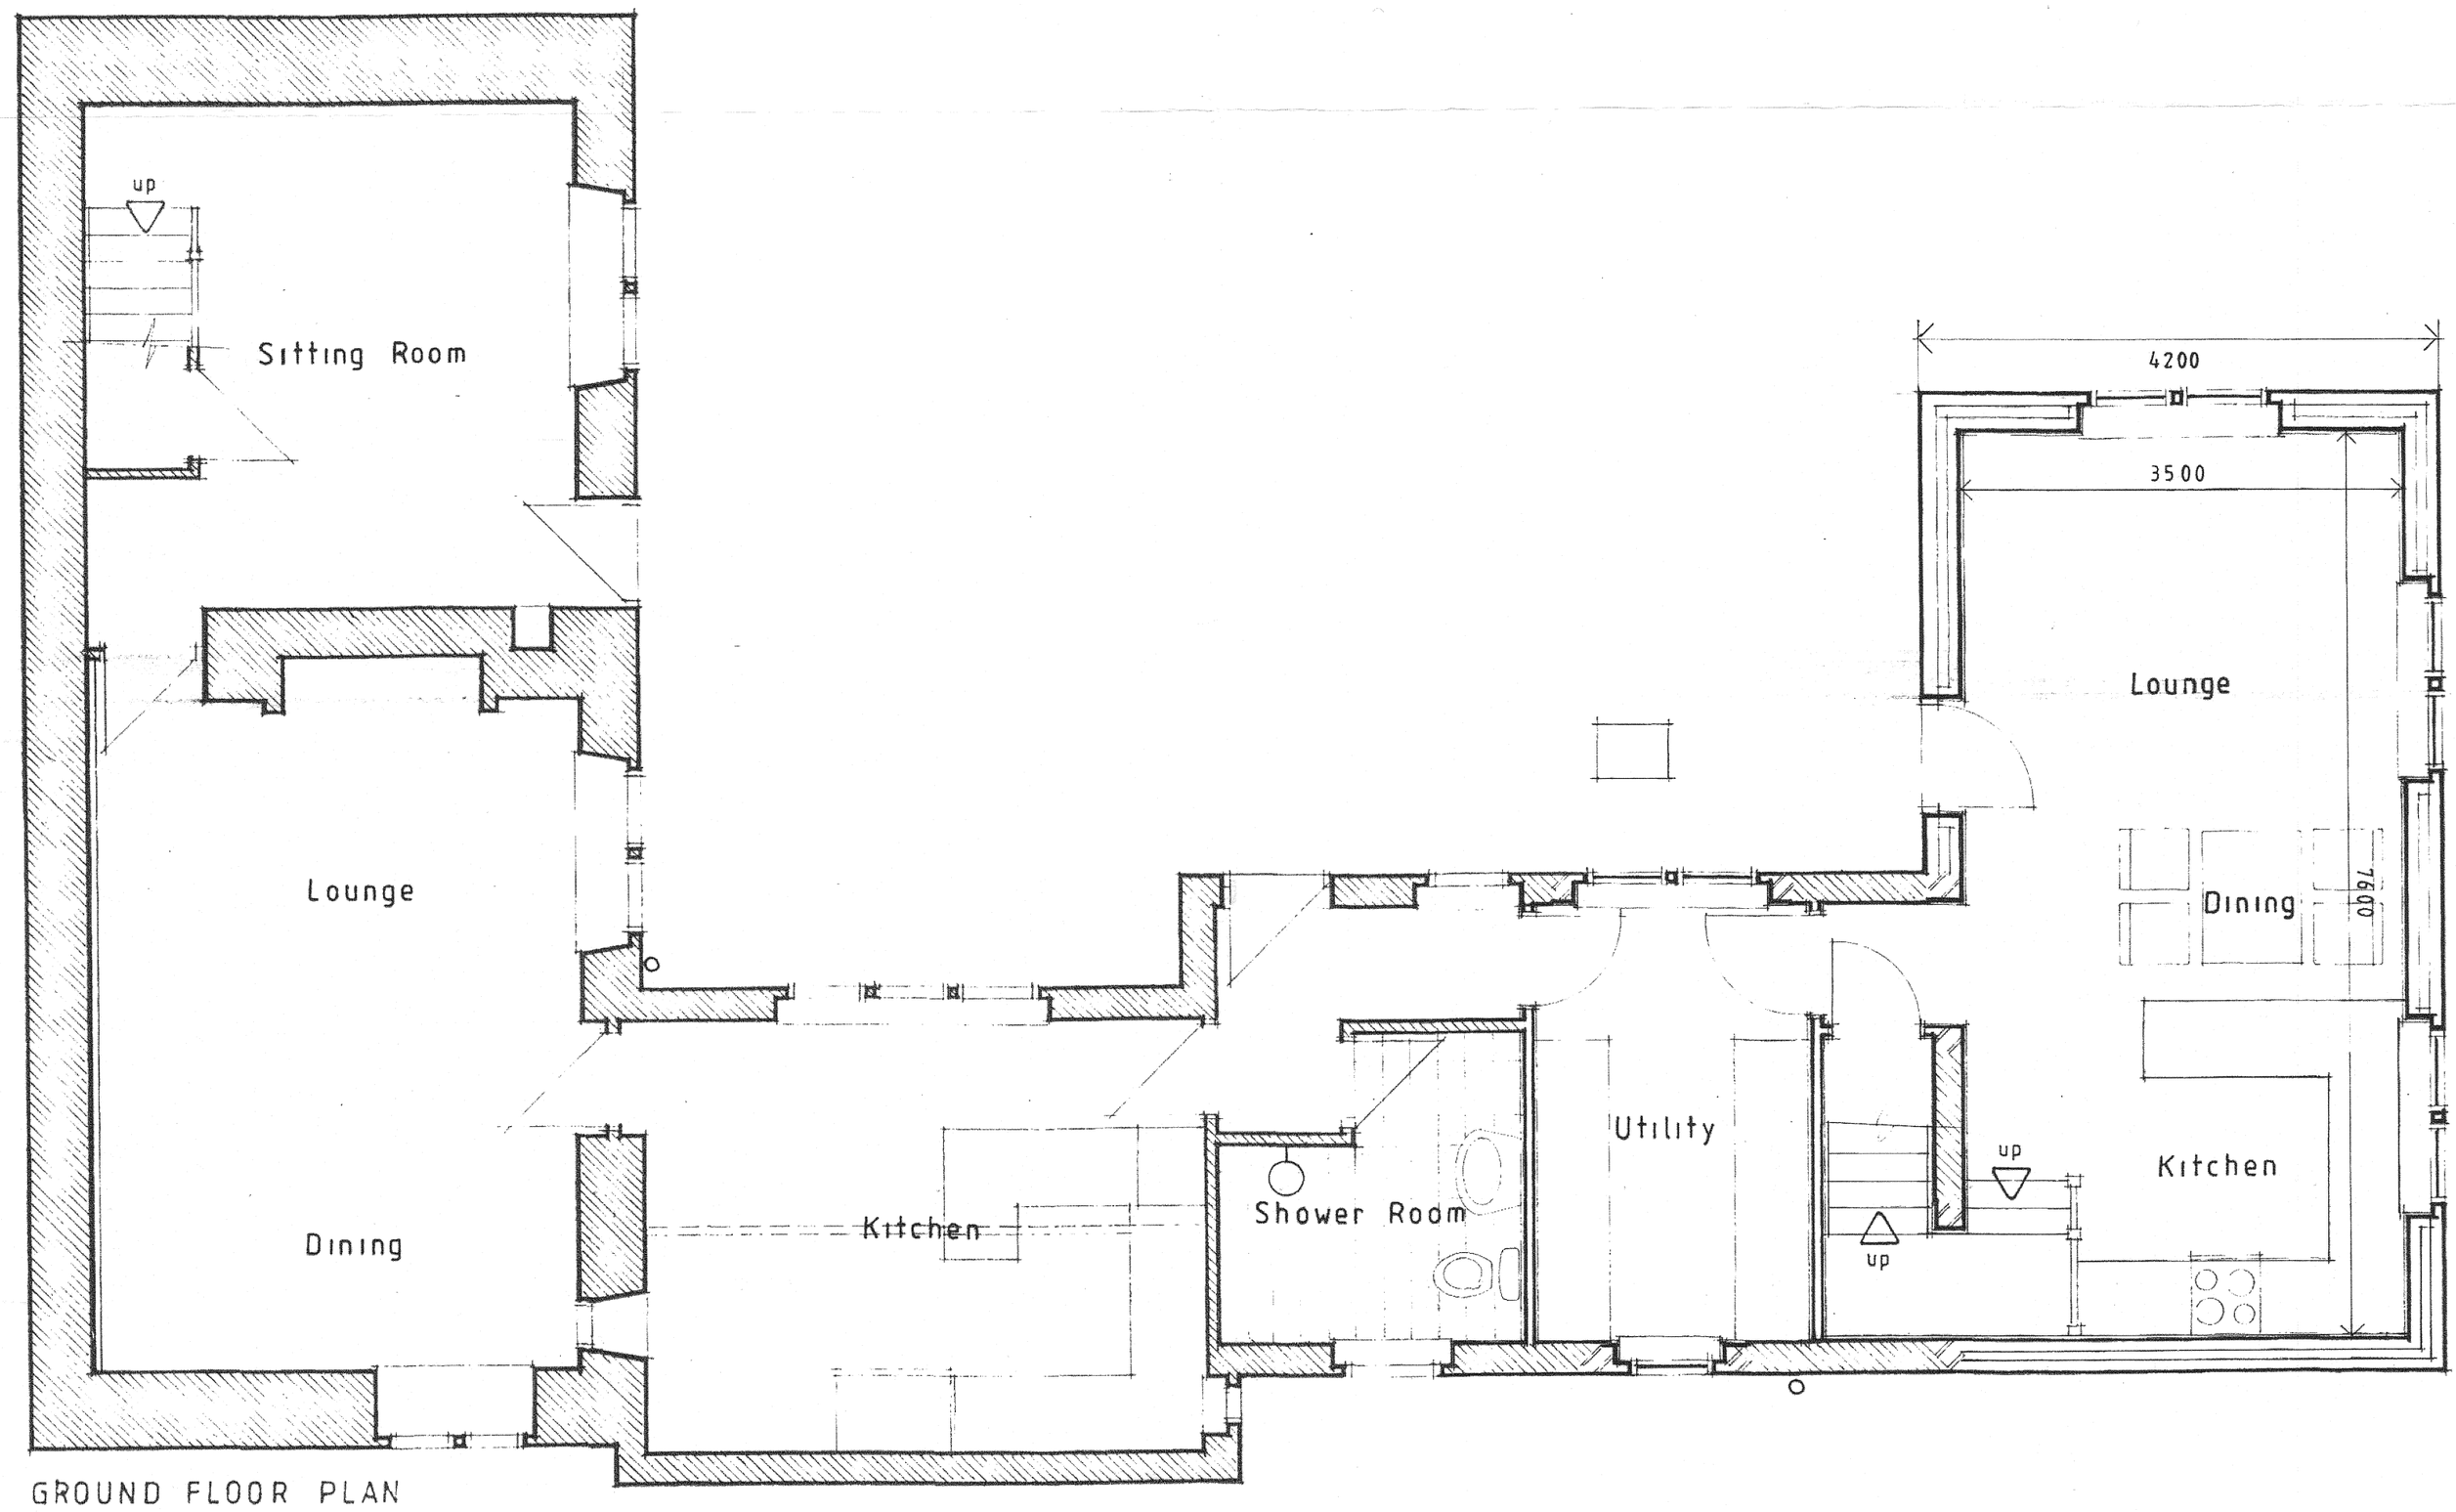

GROUND FLOOR PLAN

e austin
planning & building services

'Blue Horizon'
Main Road
Higham
Derbyshire DE55 6EH
Telephone 01773 835304
E-mail ernieaustin1942@hotmail.com

ALTERATIONS & EXTENSIONS TO LINDBROOK FARM, LINDWAY LANE, BRACKENFIELD

Scale 1/50 at A2
Drwg. No. JSH/LF/7