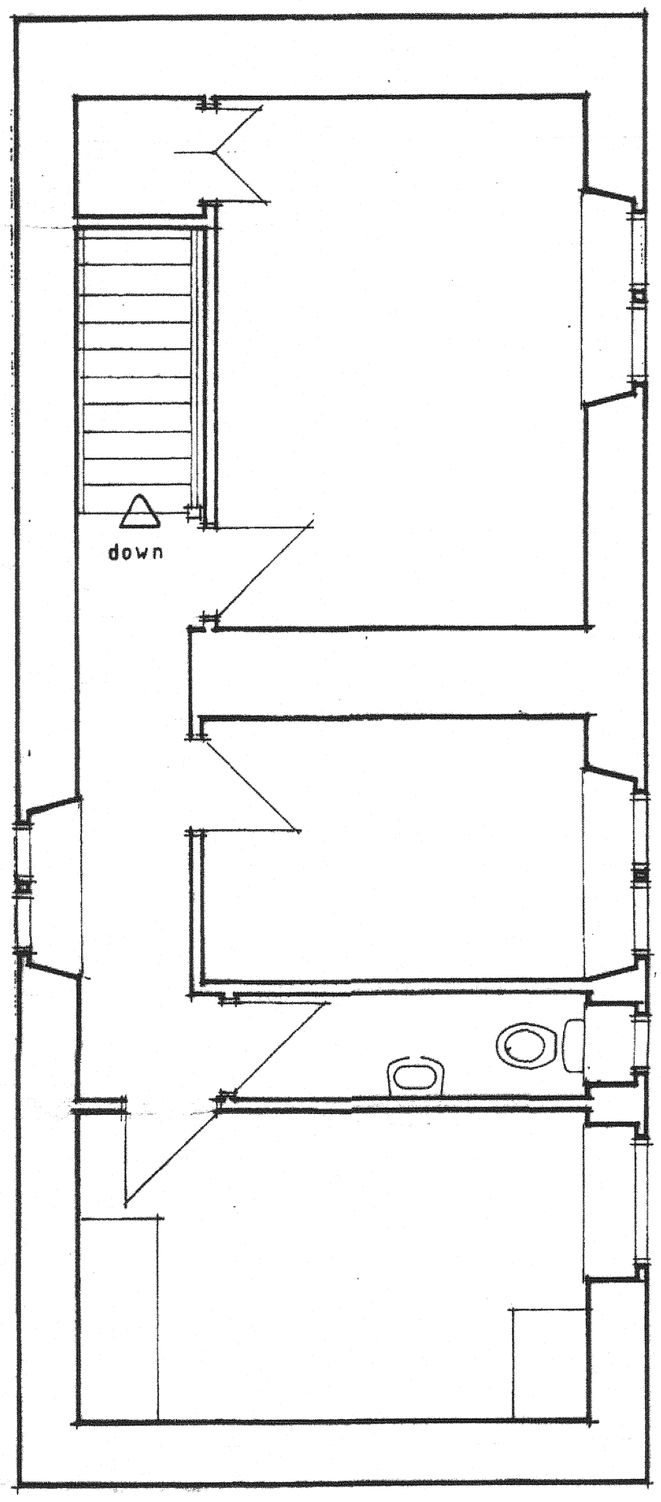

FIRST FLOOR PLAN

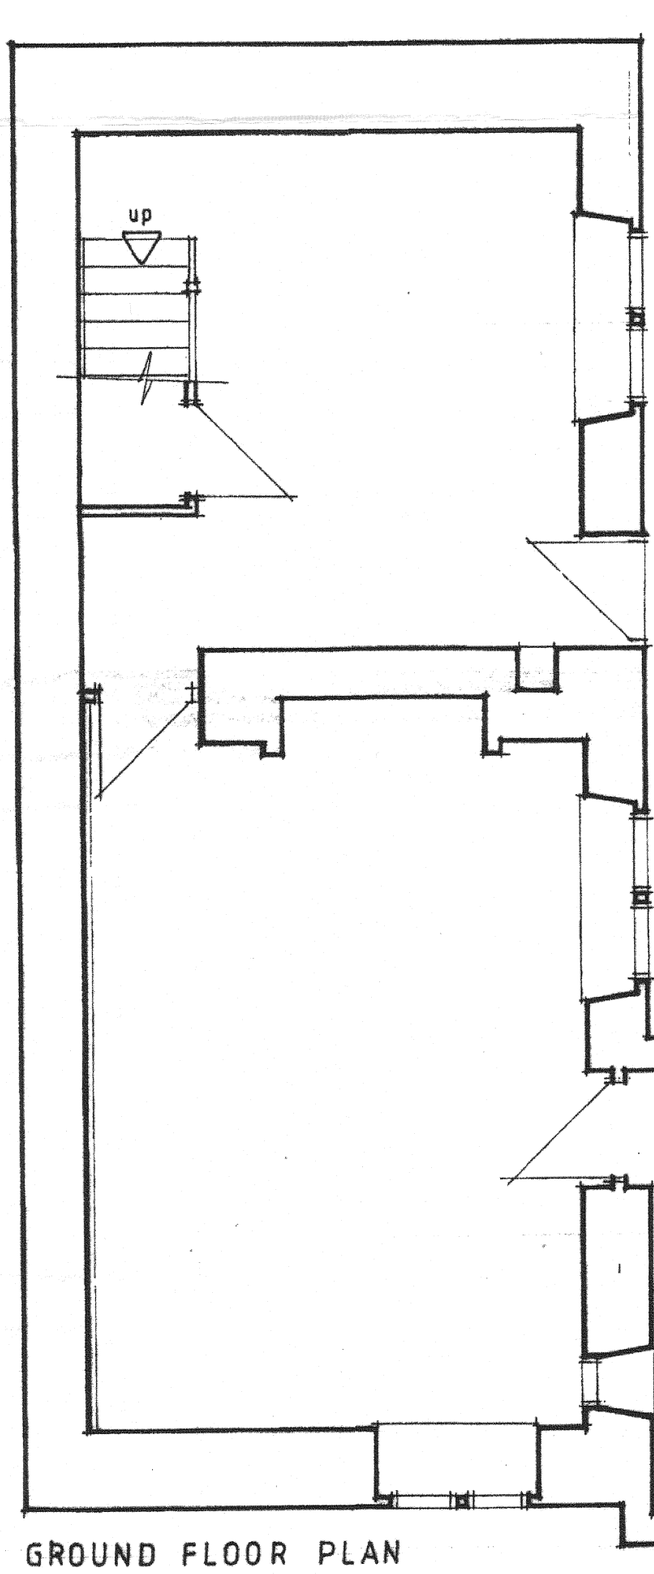

GROUND FLOOR PLAN

LINDBROOK FARM

e austin
planning & building services

'Blue Horizon'
Main Road
Higham
Derbyshire DE55 6EH
Telephone 01773 835304
E-mail ernieaustin1942@hotmail.com

SURVEY AS EXISTING LINDBROOK FARM, LINDWAY LANE, BRACKENFIELD, DERBYSHIRE

Scale 1/50 at A2
Drwg. No. JSH/LF/5