Figured dimensions must be taken in preference to scaled dimensions and any discrepancies must be refered to Urban Designs Ltd. Immediately. Contractors, subcontractors and suppliers must verify all dimensions on site before commencing any work or making any workshop drawings. Any indication of services is approximate only and full investigation should be carried out on site prior to commencing the works.

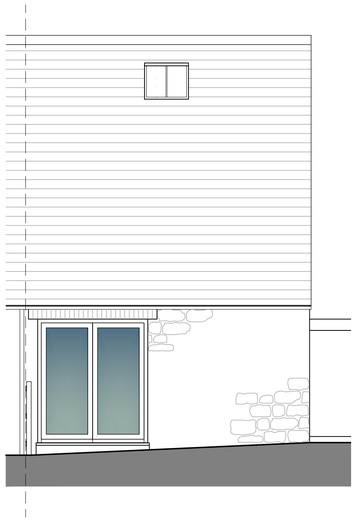

Proposed West Elevation - 1:50

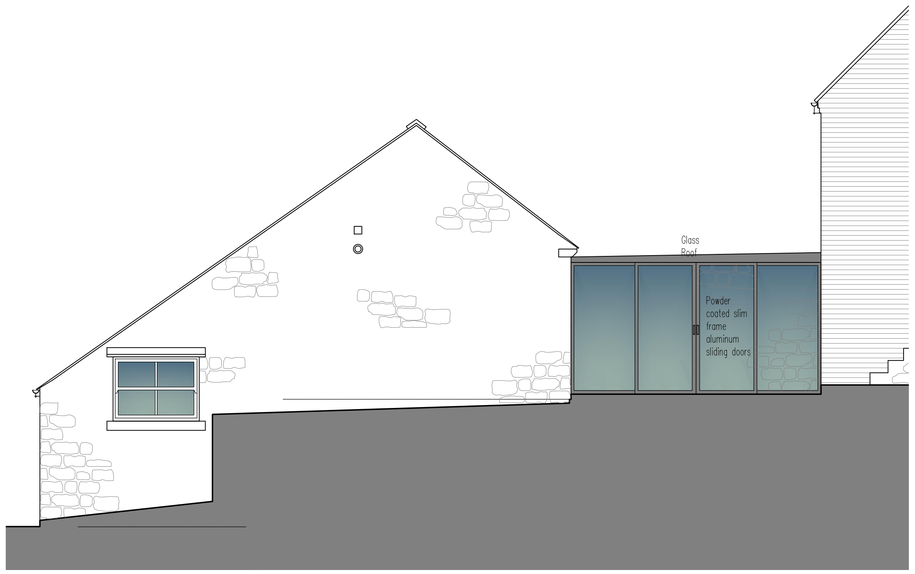

Proposed South Elevation - 1:50

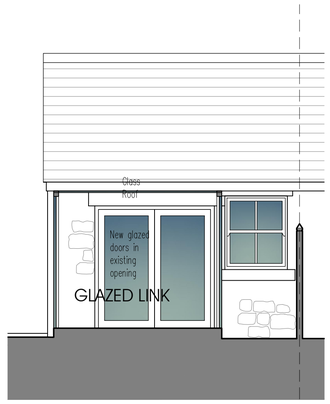

Proposed Section B-B - 1:50



Proposed West Elevation - 1:50



Proposed Section A-A - 1:50

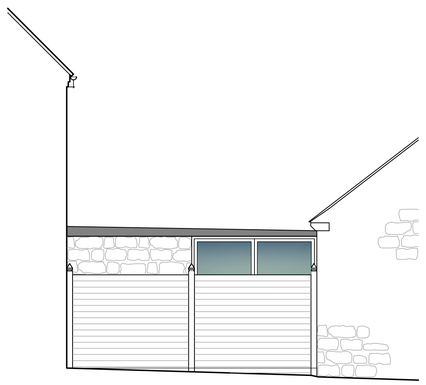

Proposed North Elevation - 1:50

PROPOSED ALTERATIONS AND EXTENSION

FERRERS BARN - ROOD LANE - IDRIDGEHAY - BELPER

F	Rooflight to Barn west elevation amended.	10/01/23
E	Rooflights added to Barn west elevation.	19/07/22
D	Amended to Conservation Officers comments 15/06/16	
C	Amends to flat roof	29/04/16
B	Amends to clients comments	20/04/16
A	Amends to clients comments	08/04/16

Revisions

urbandesigns
urban designs limited : suite 6 : anson court : horninglow street
burton upon trent : staffordshire : de14 1ng
t: 01283 763763 m: 07930 604427 f: 0845 0099 763
e: info@urban-designs.co.uk
www.urban-designs.co.uk

Drawing: Proposed Elevations and Section A-A & B-B

Client: Mr. & Mrs. T, Wilton

Job: Ferrers Barn
Rood Lane
Idridgehay
Belper

Scale: 1:50@A1

Drawn By: DB

Date: April 2016

Drawing No. 2016_441_04F