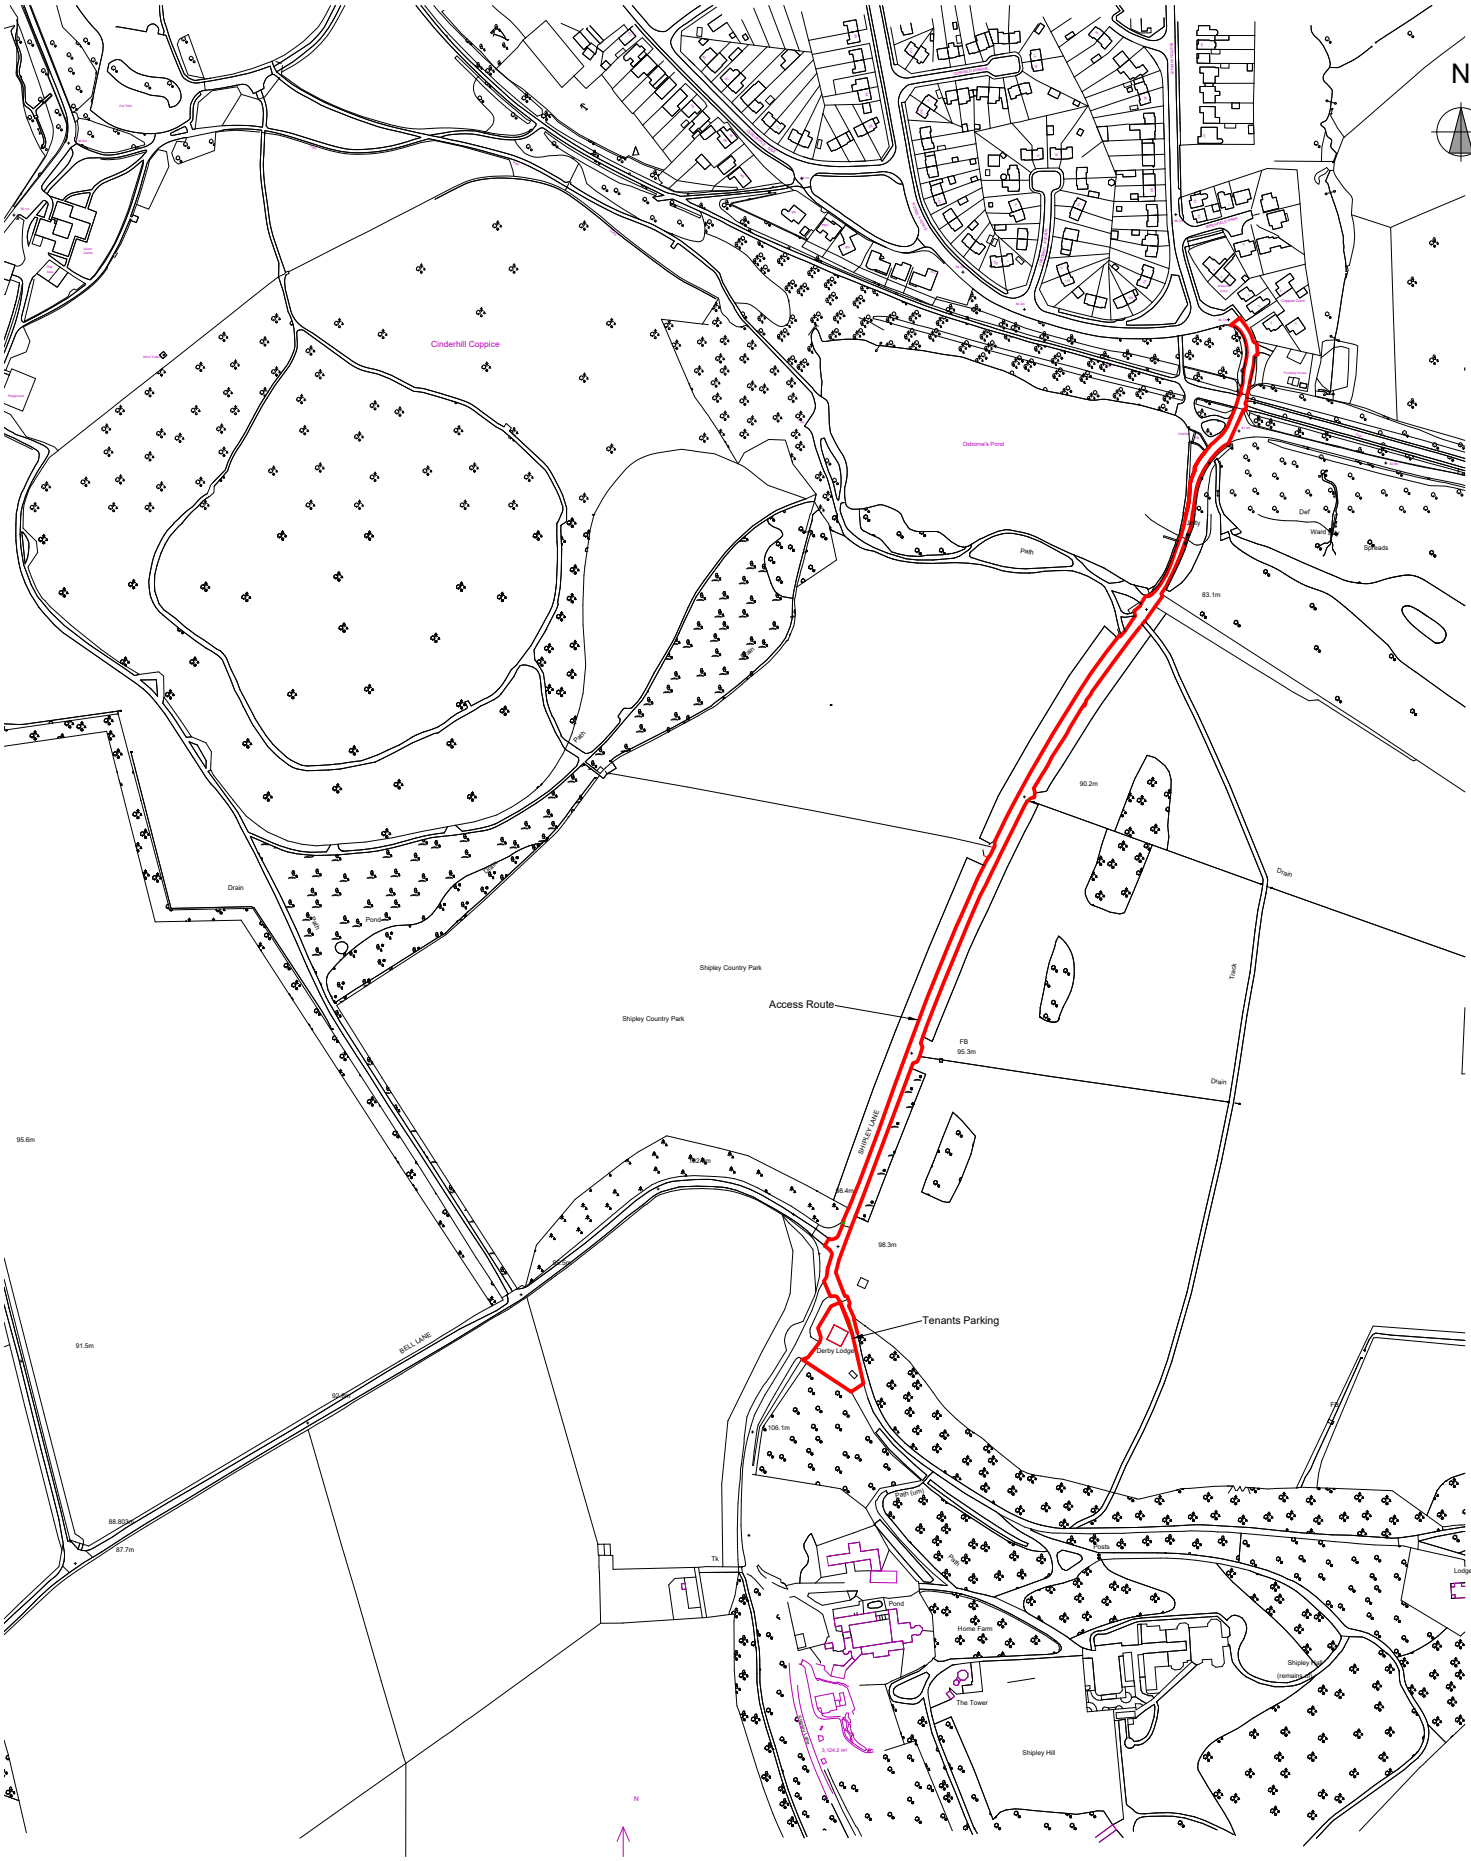


Concertus
DESIGN & PROPERTY CONSULTANTS
2 Friars Bridge Road - Ipswich - IP1 1RR

Project
Shipley Country Park- Derby Lodge Rewire

Project Number
522049

Shipley Lane, Heanor DE75 7JJ

Drawing Title
Site Access Plan-Application AVA/2022/1047

Designer
Dennis Hall

Drawing Number
522049-CDP-ZZ-00-DR-E-4006-P02
Project Code - Originator - Volume/System - Level/Location -Type - Role - Number

Date
11.01.23

Scales
1:5000
At A4 Size

Drawn
DH

Chkd
AT

S4-PLANNING

Disclaimer.
This drawing is to be read in conjunction with all related drawings. Do not scale from this drawing. All dimensions must be checked and verified on site before commencing any work or producing shop drawings. This drawing is copyright and remains the property of Concertus Design and Property Consultants. When reproducing this drawing for any purpose, please ensure that Concertus is attributed clearly by either using the company logo, or as follows 'Image produced by Concertus Design & Property Consultants Limited'.