41 Newlands Road

Existing.

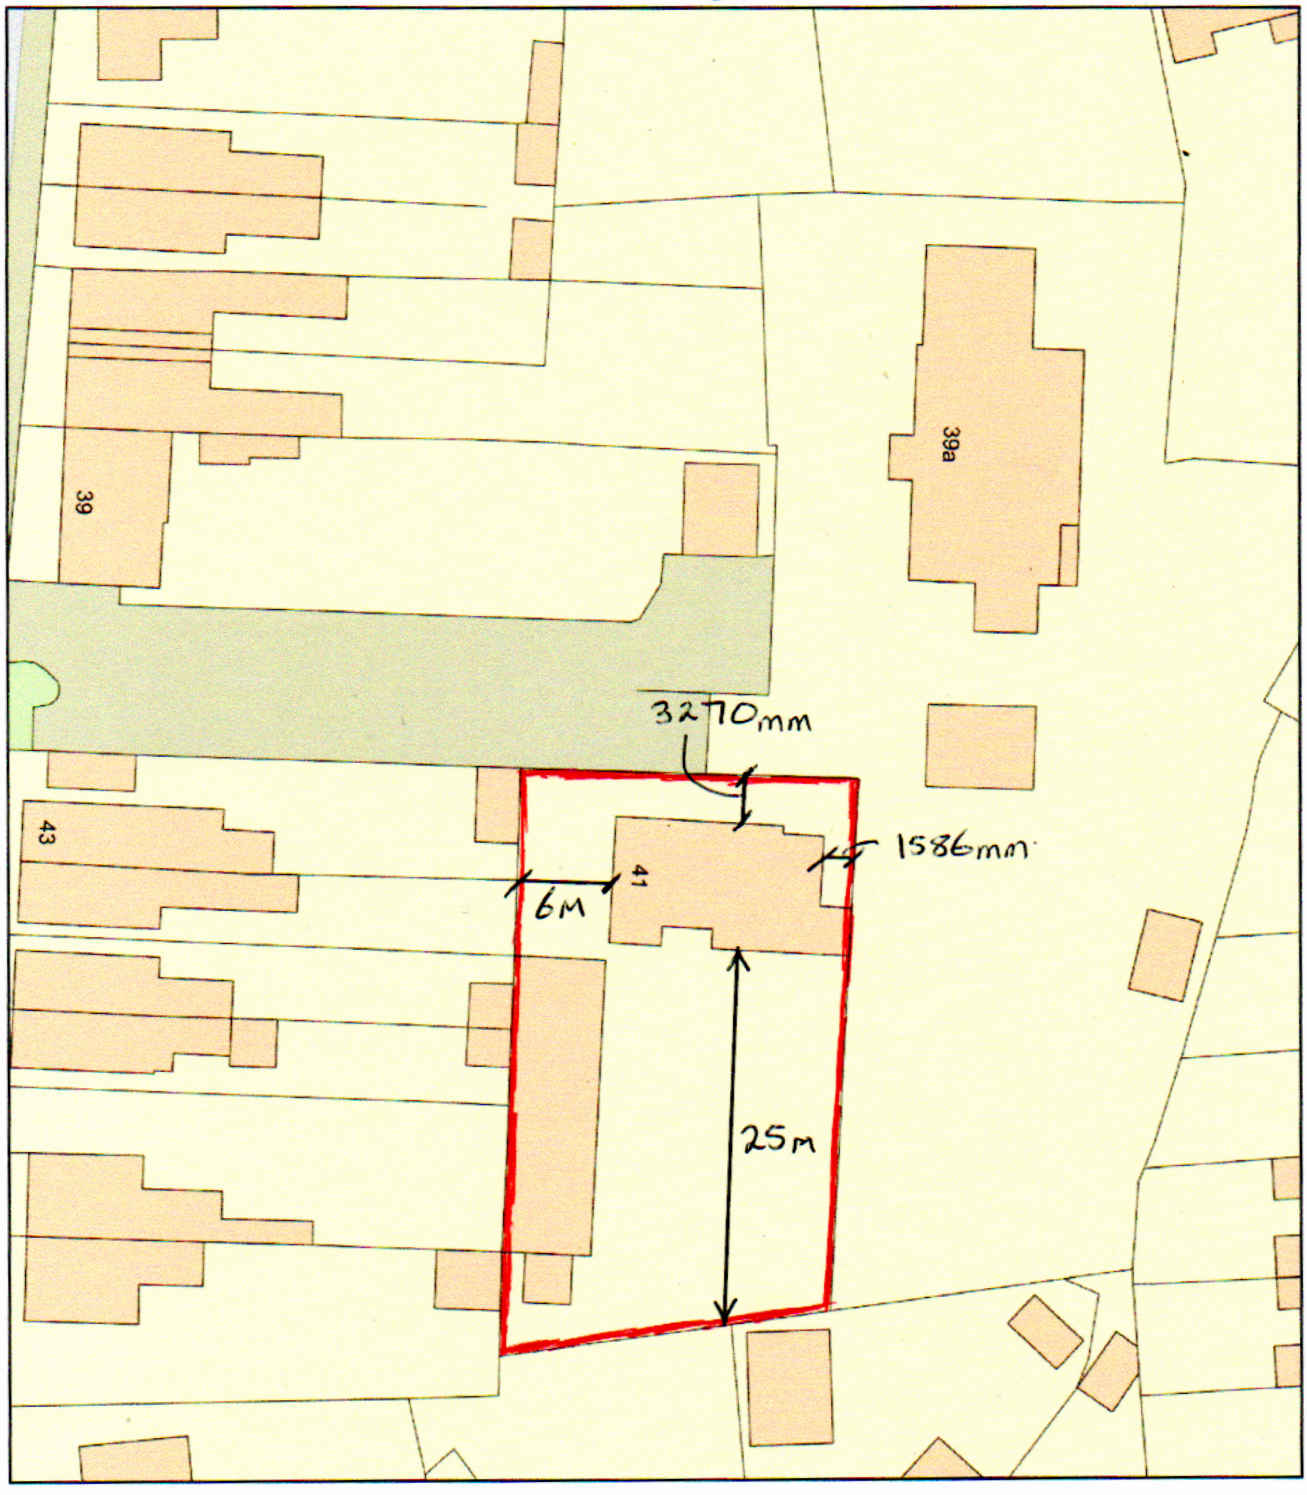

0 20

Metres

N

ReQuestaPlan

Plan Produced for: Mr R Greenfield

Date Produced: 10 Jan 2023

Plan Reference Number: TQRQM23010113737155

Scale: 1:500 @ A4

© Crown copyright and database rights 2021 OS 100042766