EXISTING ELEVATIONS
Scale 1:100

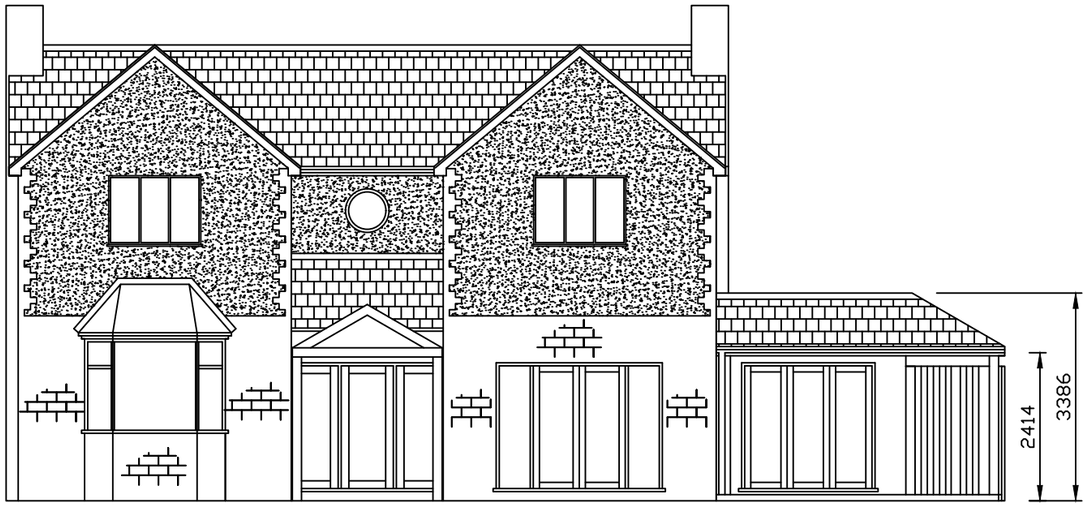

EXISTING FRONT ELEVATION

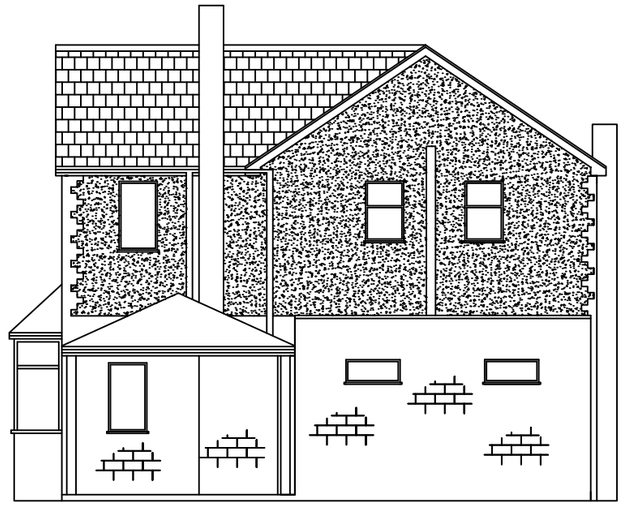

EXISTING SIDE ELEVATION

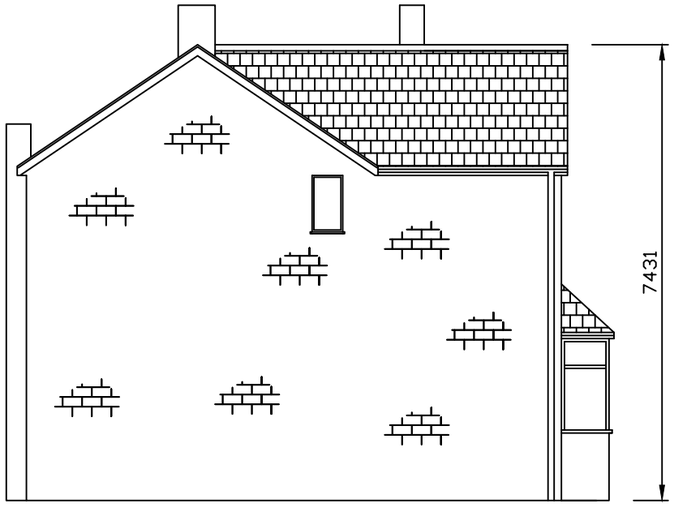

EXISTING SIDE ELEVATION

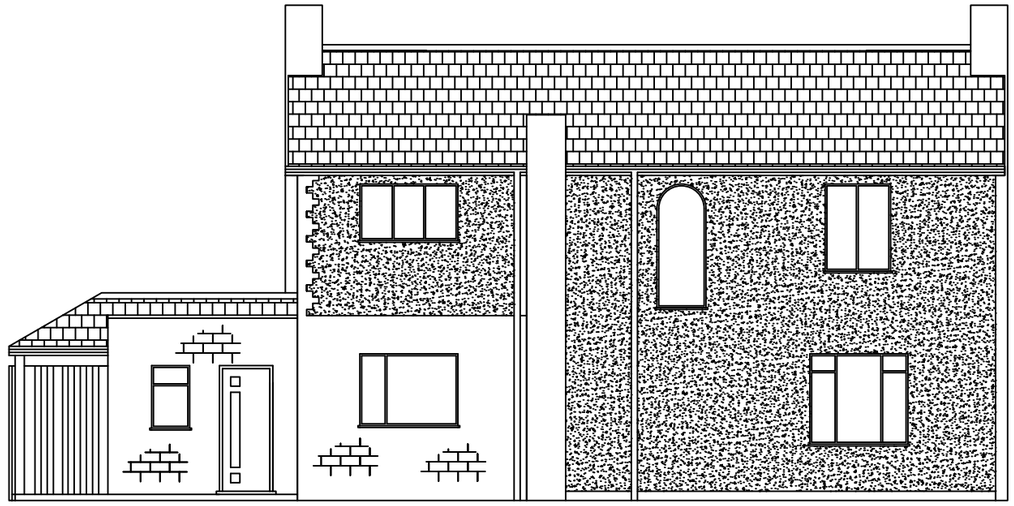

EXISTING FRONT ELEVATION

DW Design
7 Burton Rise
Kirkby In Ashfield
07968 694887
darronwood@btinternet.com

CLIENT: Mr Greenfield			
SITE: 41 Newlands Road			
TITLE: Existing Elevations			
SCALE AT A3: 1:100	DATE: Sept 2022	DRAWN: DW	CHECKED:
PROJECT NO:	DRAWING NO:		REVISION: